

PORT OF TACOMA

PONY LUMBER DOCK REPAIRS PROJECT NO. 201140.01 CONTRACT NO. 071776

PORT COMMISSIONERS:

RICHARD P. MARZANO
DON MEYER
JOHN MCCARTHY
KRISTIN ANG
DEANNA KELLER


PORT STAFF:

JOHN WOLFE
NWSA Chief Executive Officer

ERIC JOHNSON
Port of Tacoma Executive Director

THAIS HOWARD, P.E.
Director of Engineering

BRETT OZOLIN, P.E.
Project Manager

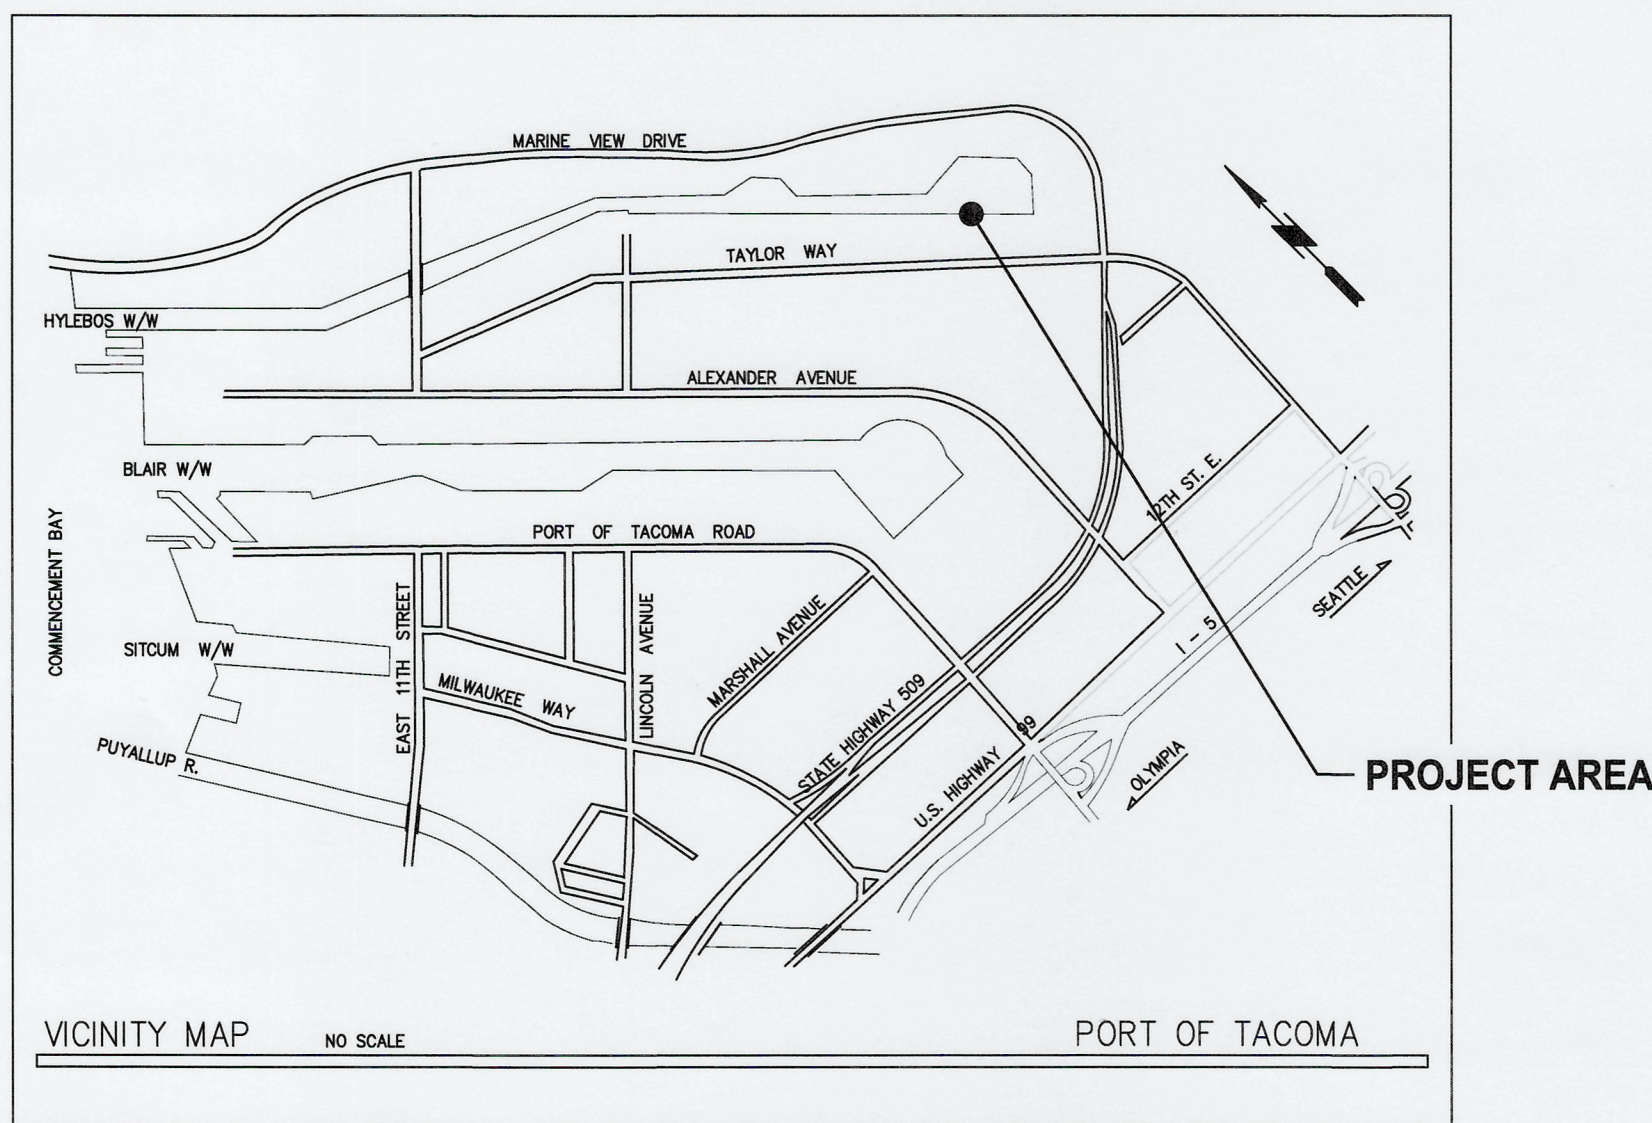


CONSULTANT:



moffatt & nichol

600 UNIVERSITY STREET, SUITE# 610
SEATTLE, WA 98101
(206) 622-0222

DRAWING LIST			
SHEET DESIGNATION	SHEET #	SHEET TITLE	REVISION
T1	1	COVER SHEET, DRAWING LIST & LOCATION MAP	0
G1	2	GENERAL NOTES & ABBREVIATIONS	0
G2	3	OVERALL SITE PLAN	0
G3	4	REPAIR PLAN	0
G4	5	SHORELINE DEBRIS REMOVAL PLAN	0
G5	6	SHORELINE DEBRIS PHOTOS	0
S1	7	EXISTING SITE PHOTOS	0
S2	8	REPAIR SECTIONS & DETAILS (1 OF 2)	0
S3	9	REPAIR SECTIONS & DETAILS (2 OF 2)	0
S4	10	SHORELINE PROTECTION PLAN & DETAILS	0

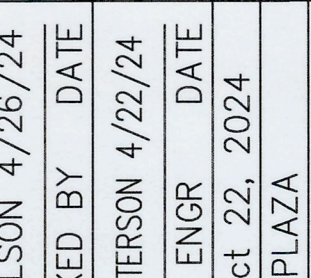6687 T1 1 OF 10 CONT/CONS: 071776 M. ID: PHASE: BID SET								
	PORT OF TACOMA PONY LUMBER DOCK REPAIRS COVER SHEET, DRAWING LIST & LOCATION MAP		APPROVED: <i>[Signature]</i> DIRECTOR: A. PATTERSON PRINTED BY: A. PATTERSON PORT ADDRESS: ONE SITCUM PLAZA TACOMA, WA 98401-1837		CHECKED BY: A. PATTERSON DATE: 4/22/24 PROJECT: 201140.01 DATE: 4/22/24 DATE: 10/22/2024		DATE: 10/22/2024 APPR: <i>[Signature]</i> BY: <i>[Signature]</i> REVISION: <i>[Signature]</i> MARK: <i>[Signature]</i>	

GENERAL NOTES:

1. ALL FEDERAL, STATE AND LOCAL SAFETY REGULATIONS ARE TO BE STRICTLY FOLLOWED. METHODS OF DEMOLITION, CONSTRUCTION, AND ERECTION OF STRUCTURAL MATERIAL ARE THE CONTRACTOR'S RESPONSIBILITY.
2. THE CONTRACTOR SHALL SECURE ALL PERMITS REQUIRED BY ANY FEDERAL, STATE, OR LOCAL DEPARTMENTS, UTILITY COMPANIES OR JURISDICTIONS AFFECTED BY THE WORK.
3. THE CONTRACTOR SHALL ABIDE BY ALL APPLICABLE FEDERAL, STATE, AND LOCAL ENVIRONMENTAL PROTECTION STANDARDS, PERMITS, LAWS, AND REGULATIONS.
4. THE CONTRACTOR SHALL PLACE CONSTRUCTION DEBRIS CONTROL DEVICES, BOOMS, TARPULINS, AND OTHER DEVICES AS NECESSARY TO PREVENT DEBRIS FROM ENTERING THE WATER, AND AIR BORNE MATERIALS FROM LEAVING THE IMMEDIATE VICINITY OF THE SITE. THE CONTRACTOR SHALL BE RESPONSIBLE FOR CLEANUP OF ANY MATERIALS DEPOSITED OUTSIDE THE WORK AREA.
5. ALL DEBRIS SHALL BE DISPOSED OFF OF THE PROJECT SITE IN A PERMITTED LANDFILL.
6. COORDINATE ACCESS TO THE SITE WITH THE PORT OF TACOMA.
7. CONTRACTOR SHALL VERIFY ALL DIMENSIONS AND CONDITIONS FOR COMPATIBILITY BEFORE PROCEEDING. ANY DISCREPANCIES IN DIMENSIONS OR SITE CONDITIONS SHALL BE BROUGHT TO THE ATTENTION OF THE ENGINEER BEFORE PROCEEDING. THE CONTRACTOR SHALL NOT BEGIN CONSTRUCTION UNTIL THE DISCREPANCY HAS BEEN RESOLVED BY THE ENGINEER.
8. CONTRACTOR INITIATED CHANGES SHALL BE SUBMITTED IN WRITING TO THE ENGINEER FOR APPROVAL PRIOR TO FABRICATION OR CONSTRUCTION. CHANGES SHOWN ON SHOP DRAWINGS ONLY WILL NOT SATISFY THIS REQUIREMENT.
9. CONTRACTOR SHALL BE RESPONSIBLE FOR ERECTION STABILITY AND TEMPORARY SUPPORT AS NECESSARY.
10. IN THE EVENT THAT EXISTING CONDITIONS DIFFER FROM THE PROJECT DRAWINGS, CONTACT THE ENGINEER PRIOR TO INITIATING CONSTRUCTION.
11. CONTRACTOR SHALL BE RESPONSIBLE TO PROTECT ALL EXISTING SURFACES OR STRUCTURES THAT WILL REMAIN, OR BE REINSTALLED. ANY DAMAGE INCURRED IN THE EXECUTION OF THIS CONTRACT, TO ANY PART OF THE PROPERTY, STRUCTURES, OR UTILITIES NOT SPECIFICALLY DESIGNATED FOR DEMOLITION, SHALL BE REPAIRED, REPLACED, AND/OR RECONSTRUCTED BY THE CONTRACTOR AT IT'S EXPENSE, TO THE PRE-DISTURBED CONDITIONS

SPECIAL INSPECTION

1. SPECIAL INSPECTION SHALL BE PROVIDED AS FOLLOWS:

MATERIAL	INSPECTION ITEM	CONTINUOUS	PERIODIC	REFERENCE STANDARD
STEEL	VISUALLY INSPECT WELDS		X	AWS D1.1
CONCRETE	INSPECT REINFORCING AND VERIFY PLACEMENT		X	ACI 318
CONCRETE	INSPECT FORMWORK FOR SHAPE, LOCATION, AND DIMENSIONS OF THE CONCRETE MEMBER BEING FORMED.		X	ACI 318
CONCRETE	INSPECT ANCHORS AND DOWELS POST-INSTALLED IN HARDENED CONCRETE	X		ACI 318, MANUFACTURER'S INSTRUCTIONS
CONCRETE	VERIFY USE OF REQUIRED DESIGN MIX		X	ACI 318
CONCRETE	FABRICATE SPECIMENS FOR TEST, PERFORM SLUMP, AIR CONTENT TESTS, AND DETERMINE TEMPERATURE OF CONCRETE.	X		ASTM C172 ASTM C31 ACI 318
CONCRETE	VERIFY MAINTENANCE OF SPECIFIED PLACEMENT AND TECHNIQUES.		X	ACI 318

GENERAL STRUCTURAL NOTES:

CODES AND STANDARDS

1. ALL MATERIALS, WORKMANSHIP, DESIGN AND CONSTRUCTION SHALL CONFORM TO THE DRAWINGS AND THE INTERNATIONAL BUILDING CODE (IBC), CURRENT EDITION, AS AMENDED BY THE CITY OF TACOMA. SPECIFICATIONS AND STANDARDS REFERENCED ON THE DRAWINGS ARE TO BE THE LATEST EDITION.
2. ALL CONSTRUCTION IS TO BE COMPLETED IN A WORKMANLIKE MANNER IN ACCORDANCE WITH THE CURRENT EDITION OF THE FOLLOWING CODES AND STANDARDS (PARTIAL LIST):

A. IBC

C. AISC

D. AWS D1.1

E. NDS

STEEL AND MISCELLANEOUS METAL

1. ALL STEEL WORK SHALL BE IN ACCORDANCE WITH AISC SPECIFICATIONS FOR DESIGN, FABRICATION AND ERECTION OF STRUCTURAL STEEL FOR BUILDINGS (AISC) LATEST EDITION.
2. STEEL MATERIALS SHALL CONFORM TO THE FOLLOWING, UNLESS OTHERWISE NOTED.

A. MISC. PLATES, BARS, ANGLES, AND CHANNEL ASTM A36

B. BOLTS IN WOOD ASTM A307

C. W SHAPES ASTM A992 GR50

D. BOLTS IN STEEL ASTM A325

E. NUTS SHALL BE ASTM A563, UON

F. WASHERS SHALL BE ASTM F436, UON
3. ALL STEEL SHAPES, PLATES, OTHER FABRICATIONS, AND ALL HARDWARE SHALL BE HOT DIP GALVANIZED AFTER FABRICATION IN ACCORDANCE WITH ASTM A123 AND ASTM A153 AS APPROPRIATE. PROVIDE ALL NECESSARY VENT HOLES IN APPROVED LOCATIONS FOR HOT DIP GALVANIZING.
4. ALL WELDING SHALL CONFORM TO AWS D1.1 LATEST EDITION.

CONCRETE ANCHORS

1. USE OF DRILLED ADHESIVE CONCRETE ANCHORS, WHERE NOT SPECIFIED IN THE DOCUMENTS, SHALL BE SUBJECT TO APPROVAL BY THE ENGINEER.
2. EPOXY OR ADHESIVE ANCHORS SHALL BE INSTALLED IN ACCORDANCE WITH THE MANUFACTURES'S RECOMMENDATIONS. SPECIAL INSPECTION IS REQUIRED FOR ADHESIVE ANCHORS.
3. ACCEPTABLE ADHESIVES ARE HILTI HIT HY 200, ICE, OR HVA SYSTEMS; OR SIMPSON EPOXY TIE (SET) SYSTEM. INTERNATIONAL CONFERENCE OF BUILDING OFFICIALS (ICBO) OR INTERNATIONAL CODE COUNCIL (ICC) REPORTS SHALL BE SUBMITTED FOR ALL ADHESIVE ANCHOR PRODUCTS.
4. EXPANSION ANCHORS ARE NOT ACCEPTABLE.
5. HILTI HIT HY 200 OR SIMPSON SET ADHESIVES SHALL BE USED FOR GROUTING REBAR DOWELS.

TIMBER

1. ALL TIMBER FRAMING SHALL BE PRESSURE TREATED DOUGLAS FIR/LARCH NO. 1.
2. ALL TIMBER CONSTRUCTION SHALL CONFORM TO THE RECOMMENDATIONS OF THE AMERICAN INSTITUTE OF TIMBER CONSTRUCTION.
3. TIMBER MEMBERS SHOWN ARE NOMINAL SIZES.
4. NAILS, BOLTS, NUTS, AND WASHERS AND OTHER CONNECTING HARDWARE SHALL BE HOT DIPPED GALVANIZED IN ACCORDANCE WITH ASTM A123 AND ASTM A153 AS APPROPRIATE, UON.
5. WASHERS SHALL BE USED UNDER ALL BOLT HEADS AND NUTS THAT WOULD OTHERWISE COME INTO DIRECT CONTACT WITH WOOD.
6. BORE HOLES FOR THROUGH BOLTS WITH A BIT 1/16 INCH LARGER IN DIAMETER THAN THE SHANK OF THE BOLT UON
7. PROVIDE NEW BOLTS OR LAGS FOR REINSTALLATION OF STRAPS AND CONNECTORS. MATCH SIZE OF EXISTING BOLTS OR LAGS.

REINFORCING STEEL:

1. ALL REINFORCING BARS SHALL CONFORM TO ASTM A615, GRADE 60.
2. MINIMUM CONCRETE COVER FOR REINFORCING BARS SHALL BE 3".
3. REINFORCING BARS SHALL NOT BE WELDED WITHOUT PORT APPROVAL. REINFORCING BARS TO BE WELDED SHALL BE ASTM A 706 GR 60.

CONCRETE REPAIR NOTES:

1. CONTRACTOR SHALL PROVIDE CATCHMENT DEVICE DURING REPAIR WORK TO PREVENT CONCRETE CHIPS AND OTHER DEBRIS FROM FALLING INTO THE WATER.
2. CHIPPED OUT AREA SHALL BE NOT LESS THAN 1" CLEAR AROUND ALL EXPOSED REINFORCING BARS.
3. EDGES OF CHIPPED OUT AREAS SHALL BE SAWCUT PERPENDICULAR TO THE CONCRETE SURFACE TO A MINIMUM DEPTH OF 1" OR 1/4" ABOVE THE SHALLOWEST REINFORCEMENT DEPTH, WHICHEVER IS LESS.
4. ALL EXPOSED REINFORCING BARS SHALL BE CLEANED OF ALL SCALE, RUST, DIRT, OIL, OR ANY OTHER DELETERIOUS MATERIAL.
5. ALL FORMS SHALL BE WATER TIGHT.
6. REMOVE EXCESS CEMENTITIOUS MATERIALS AND PARTICULATE SLURRY BEFORE CURING.
7. PREPARE, PLACE, AND CURE REPAIR MATERIAL IN ACCORDANCE WITH THE CONTRACT DOCUMENTS.
8. PROVIDE 3/4" CHAMFER ON ALL CAST-IN-PLACE EXPOSED CORNERS, UON.
9. AT ALL INTERFACES BETWEEN EXISTING CONCRETE AND NON-SHRINK GROUT, ROUGHEN EXISTING SURFACE TO A 1/4" AMPLITUDE.

GROUT

1. GROUT SHALL BE SIKAGROUT 328, BY SIKA CORPORATION, OR APPROVED EQUAL. INSTALL PER MANUFACTURER RECOMMENDATIONS.

DESIGN CRITERIA

1. ALLOWABLE LIVE LOAD FOR REPLACEMENT DECK PANELS

A. 200 PSF

B. H-20 AASHTO TRUCK

CONCRETE:

1. CONCRETE STRENGTH AT 28 DAYS SHALL BE 5000 PSI FOR ALL CAST IN PLACE CONCRETE.
2. CONCRETE TOPPING SHALL INCLUDE FIBROUS REINFORCING.

ABBREVIATIONS:

ACI	AMERICAN CONCRETE INSTITUTE
ACZA	AMMONIACAL COPPER ZINC ARSENATE
APPR	APPROVED
APPROX	APPROXIMATE(LY)
ASCE	AMERICAN SOCIETY OF CIVIL ENGINEERS
AISC	AMERICAN INSTITUTE OF STEEL CONSTRUCTION
ASTM	AMERICAN SOCIETY FOR THE TESTING OF MATERIALS
AVE	AVENUE
AWS	AMERICAN WELDING SOCIETY
AWWA	AMERICAN WATER WORKS ASSOCIATION
AWPA	AMERICAN WOOD PROTECTION ASSOCIATION
BTM	BOTTOM
CDF	CONTROLLED DENSITY FILL
CLR	CLEAR
CONC	CONCRETE
CONT'D	CONTINUOUS
DEMO	DEMOLISH / DEMOLITION
DF	DOUGLAS FIR
DIA	DIAMETER
DIST	DISTANCE
EA	EACH
ELEV	ELEVATION
EQ	EQUAL
EW	EACH WAY
EXIST	EXISTING
EXP	EXPOSURE
FT	FOOT / FEET
GALV	GALVANIZED
HDG	HOT DIP GALVANIZED
HORIZ	HORIZONTAL
HDPE	HIGH DENSITY POLYETHYLENE
HSS	HOLLOW STRUCTURAL SECTION
IBC	INTERNATIONAL BUILDING CODE
LF	LINEAR FOOT
MAX	MAXIMUM
MHHW	MEAN HIGHER HIGH WATER
MIN	MINIMUM
MISC	MISCELLANEOUS
MLW	MEAN LOW WATER
MLLW	MEAN LOWER LOW WATER
MSL	MEAN SEA LEVEL
NDS	NATIONAL DESIGN STANDARD
NTS	NOT TO SCALE
NO	NUMBER
OC	ON CENTER
PSF	POUNDS PER SQUARE FOOT
PSI	POUNDS PER SQUARE INCH
R	RADIUS
REF	REFERENCE
REQ'D	REQUIRED
S4S	SURFACED FOUR SIDES
SCH	SCHEDULE
SF	SQUARE FOOT
SIM	SIMILAR
SPECS	SPECIFICATIONS
SQ	SQUARE
STD	STANDARD
SST	STAINLESS STEEL
SW	SOUTHWEST
T&B	TOP AND BOTTOM
TYP	TYPICAL
UHMW-PE	ULTRA HIGH MOLECULAR WEIGHT POLYETHYLENE
UON	UNLESS OTHERWISE NOTED
VERT	VERTICAL
W/	WITH
WSDOT	WASHINGTON STATE DEPARTMENT OF TRANSPORTATION
WWPA	WESTERN WOOD PRODUCTS ASSOCIATION

6687

G1

2 OF 10

PORT OF TACOMA

PONY LUMBER DOCK REPAIRS

GENERAL NOTES & ABBREVIATIONS

10/22/2024

10/22/2024

4/26/24

4/22/24

Oct 22, 2024

APPROVED:

DIRECTOR

PRINTED BY: apatterson

PORT ADDRESS: ONE SITCUM PLAZA

TACOMA, WA 98401-1837

SECTION:

RANGE:

TOWNSHIP:

DAT-HRZ:

PARCEL:

SCALE:

AS NOTED

MARK:

REVISION:


DATE:

BY:


APPR:

PHASE: BID SET

THIS DRAWING IS THE PROPERTY OF THE PORT OF TACOMA AND SHALL NOT BE USED ON OTHER WORK, DISCLOSED, COPIED, IN WHOLE OR IN PART, WITHOUT WRITTEN PERMISSION

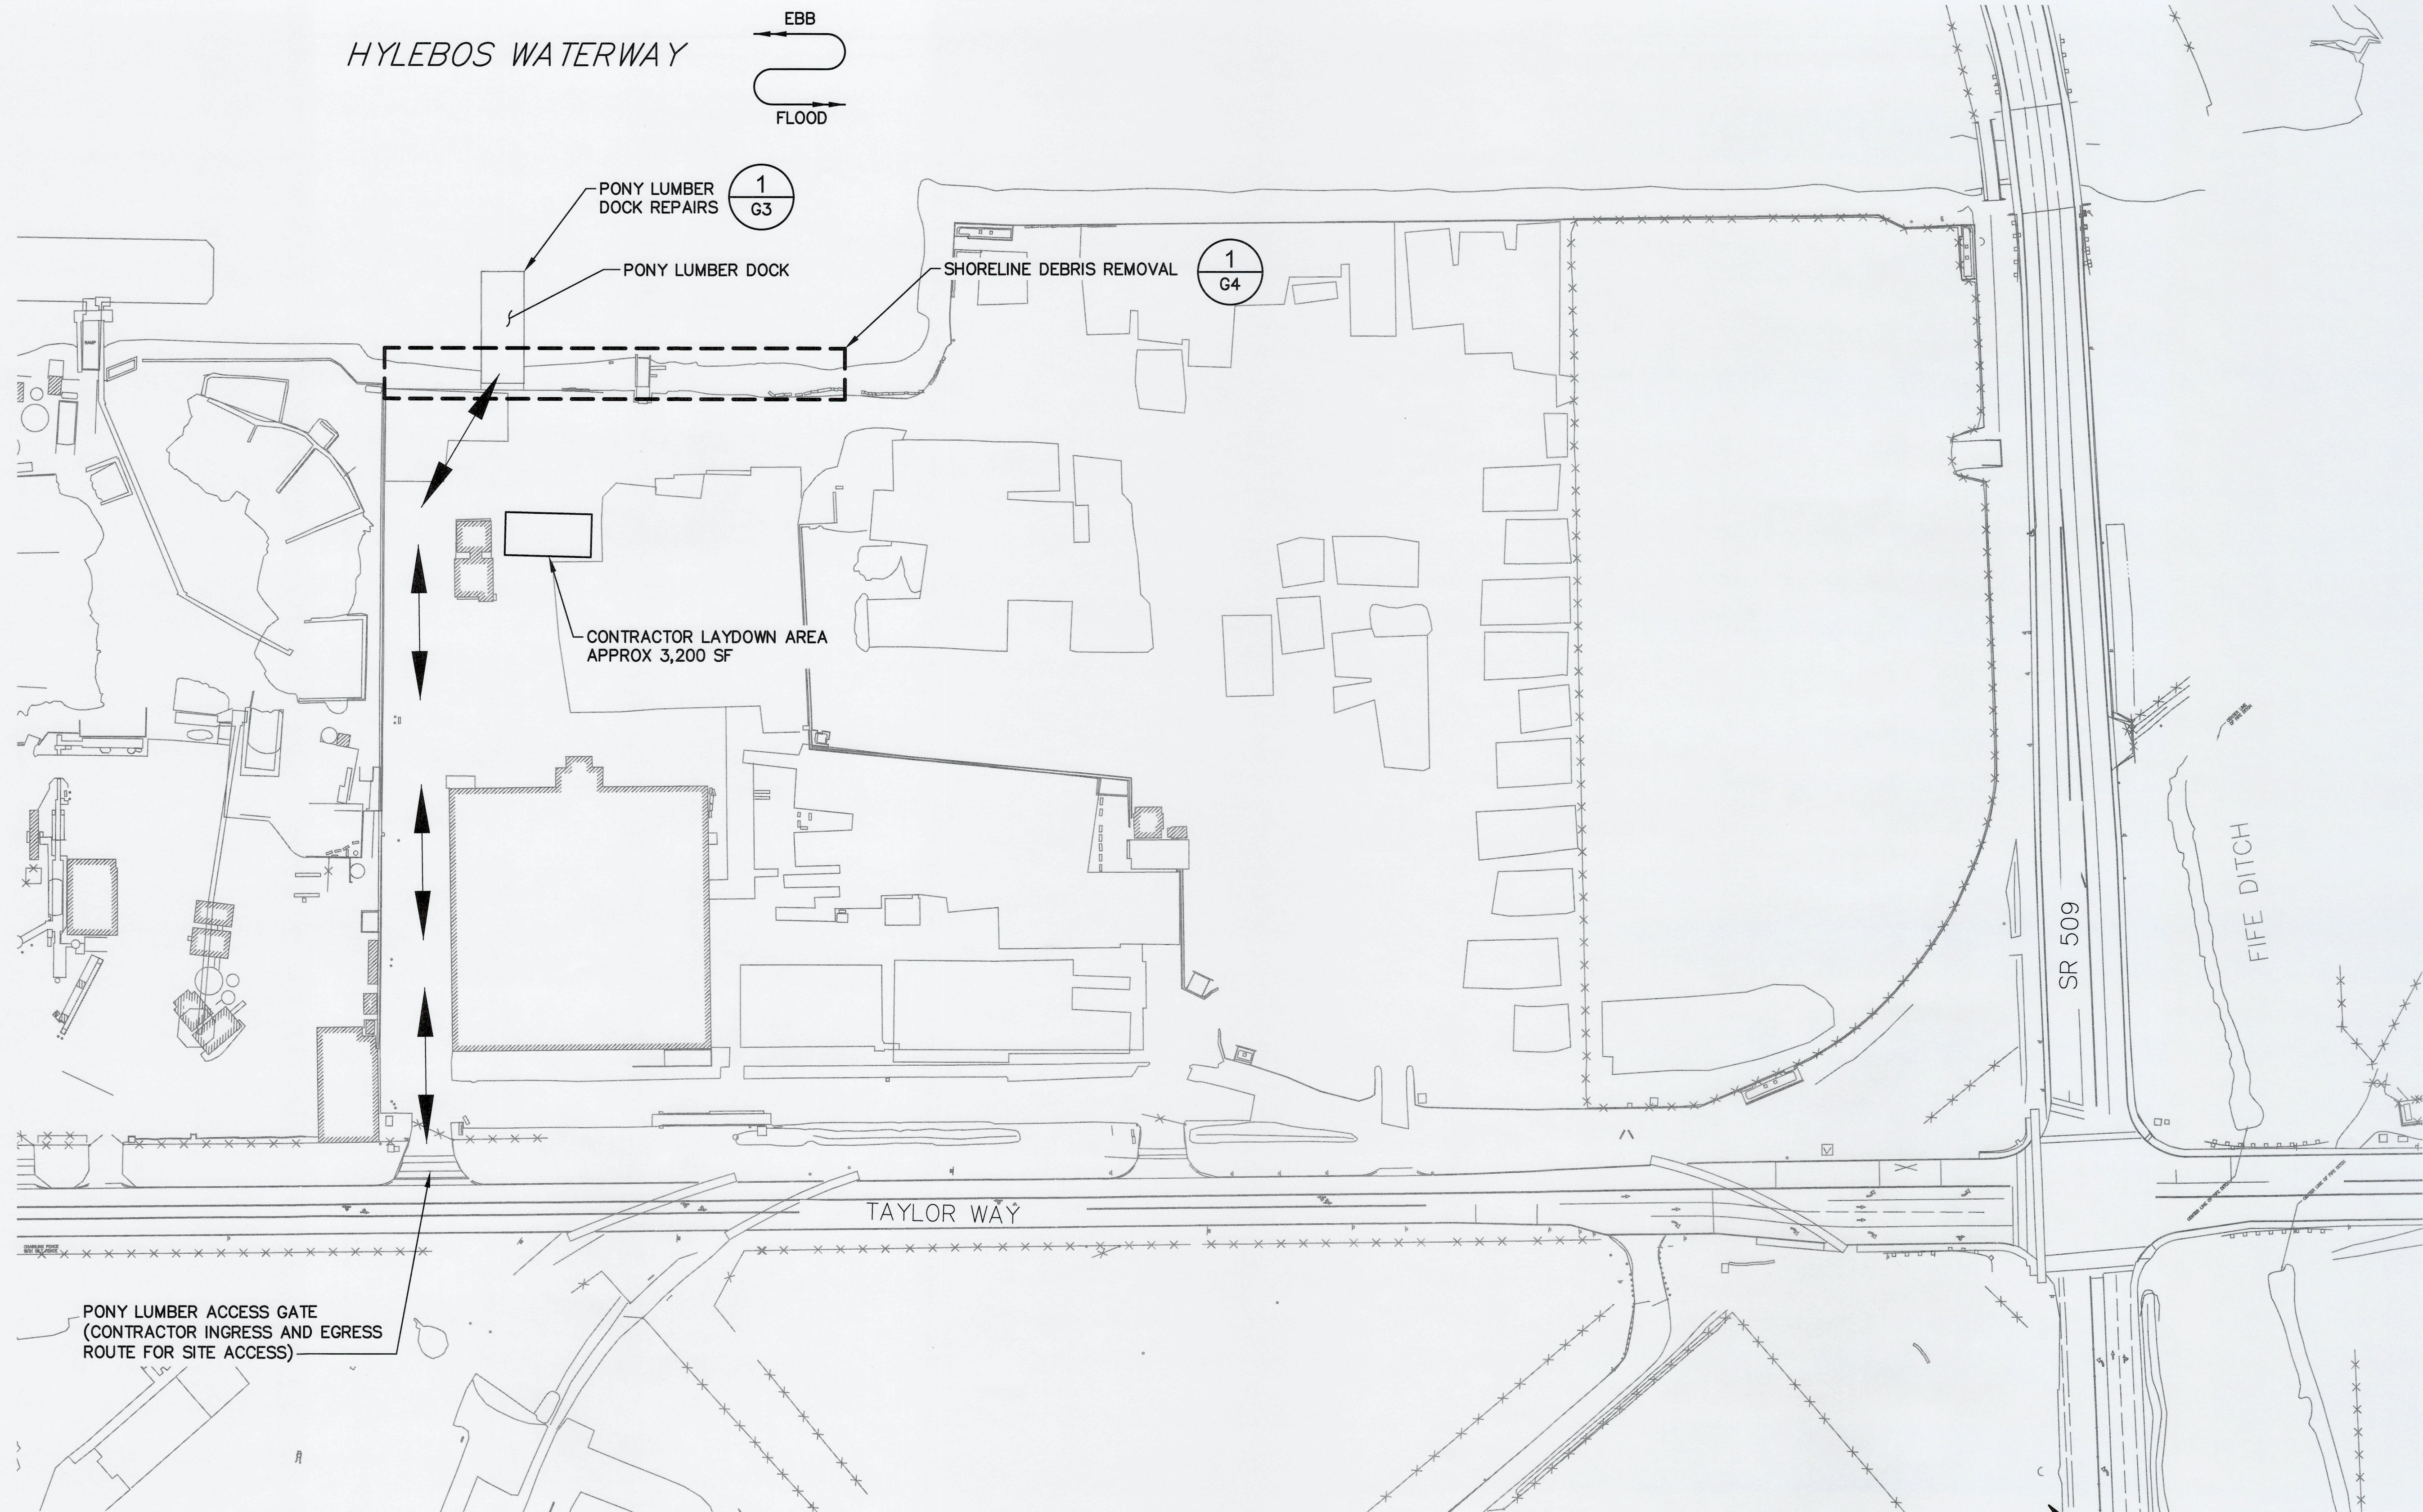

6687 G2 3 OF 10		PORT OF TACOMA PONY LUMBER DOCK REPAIRS OVERALL SITE PLAN				APPROVED: <i>John Paul Weber</i> DIRECTOR PRINTED BY: apatterson Oct 22, 2024 PORT ADDRESS: ONE SITCUM PLAZA TACOMA, WA 98401-1837	 10/22/2024		 moffatt & nichol		 Port of Tacoma P.O. BOX 1887 TACOMA, WA 98401 (206)383-5841		
CONT/CONS: 071776		TOWNSHIP:		RANGE:		SECTION:		MARK:		REVISION:		BY:	
M. ID:		DAT-HRZ:		WA83-SF		VERT:		APPR:		DATE:			
PHASE: BID SET		DRAWING SCALE: AS NOTED											

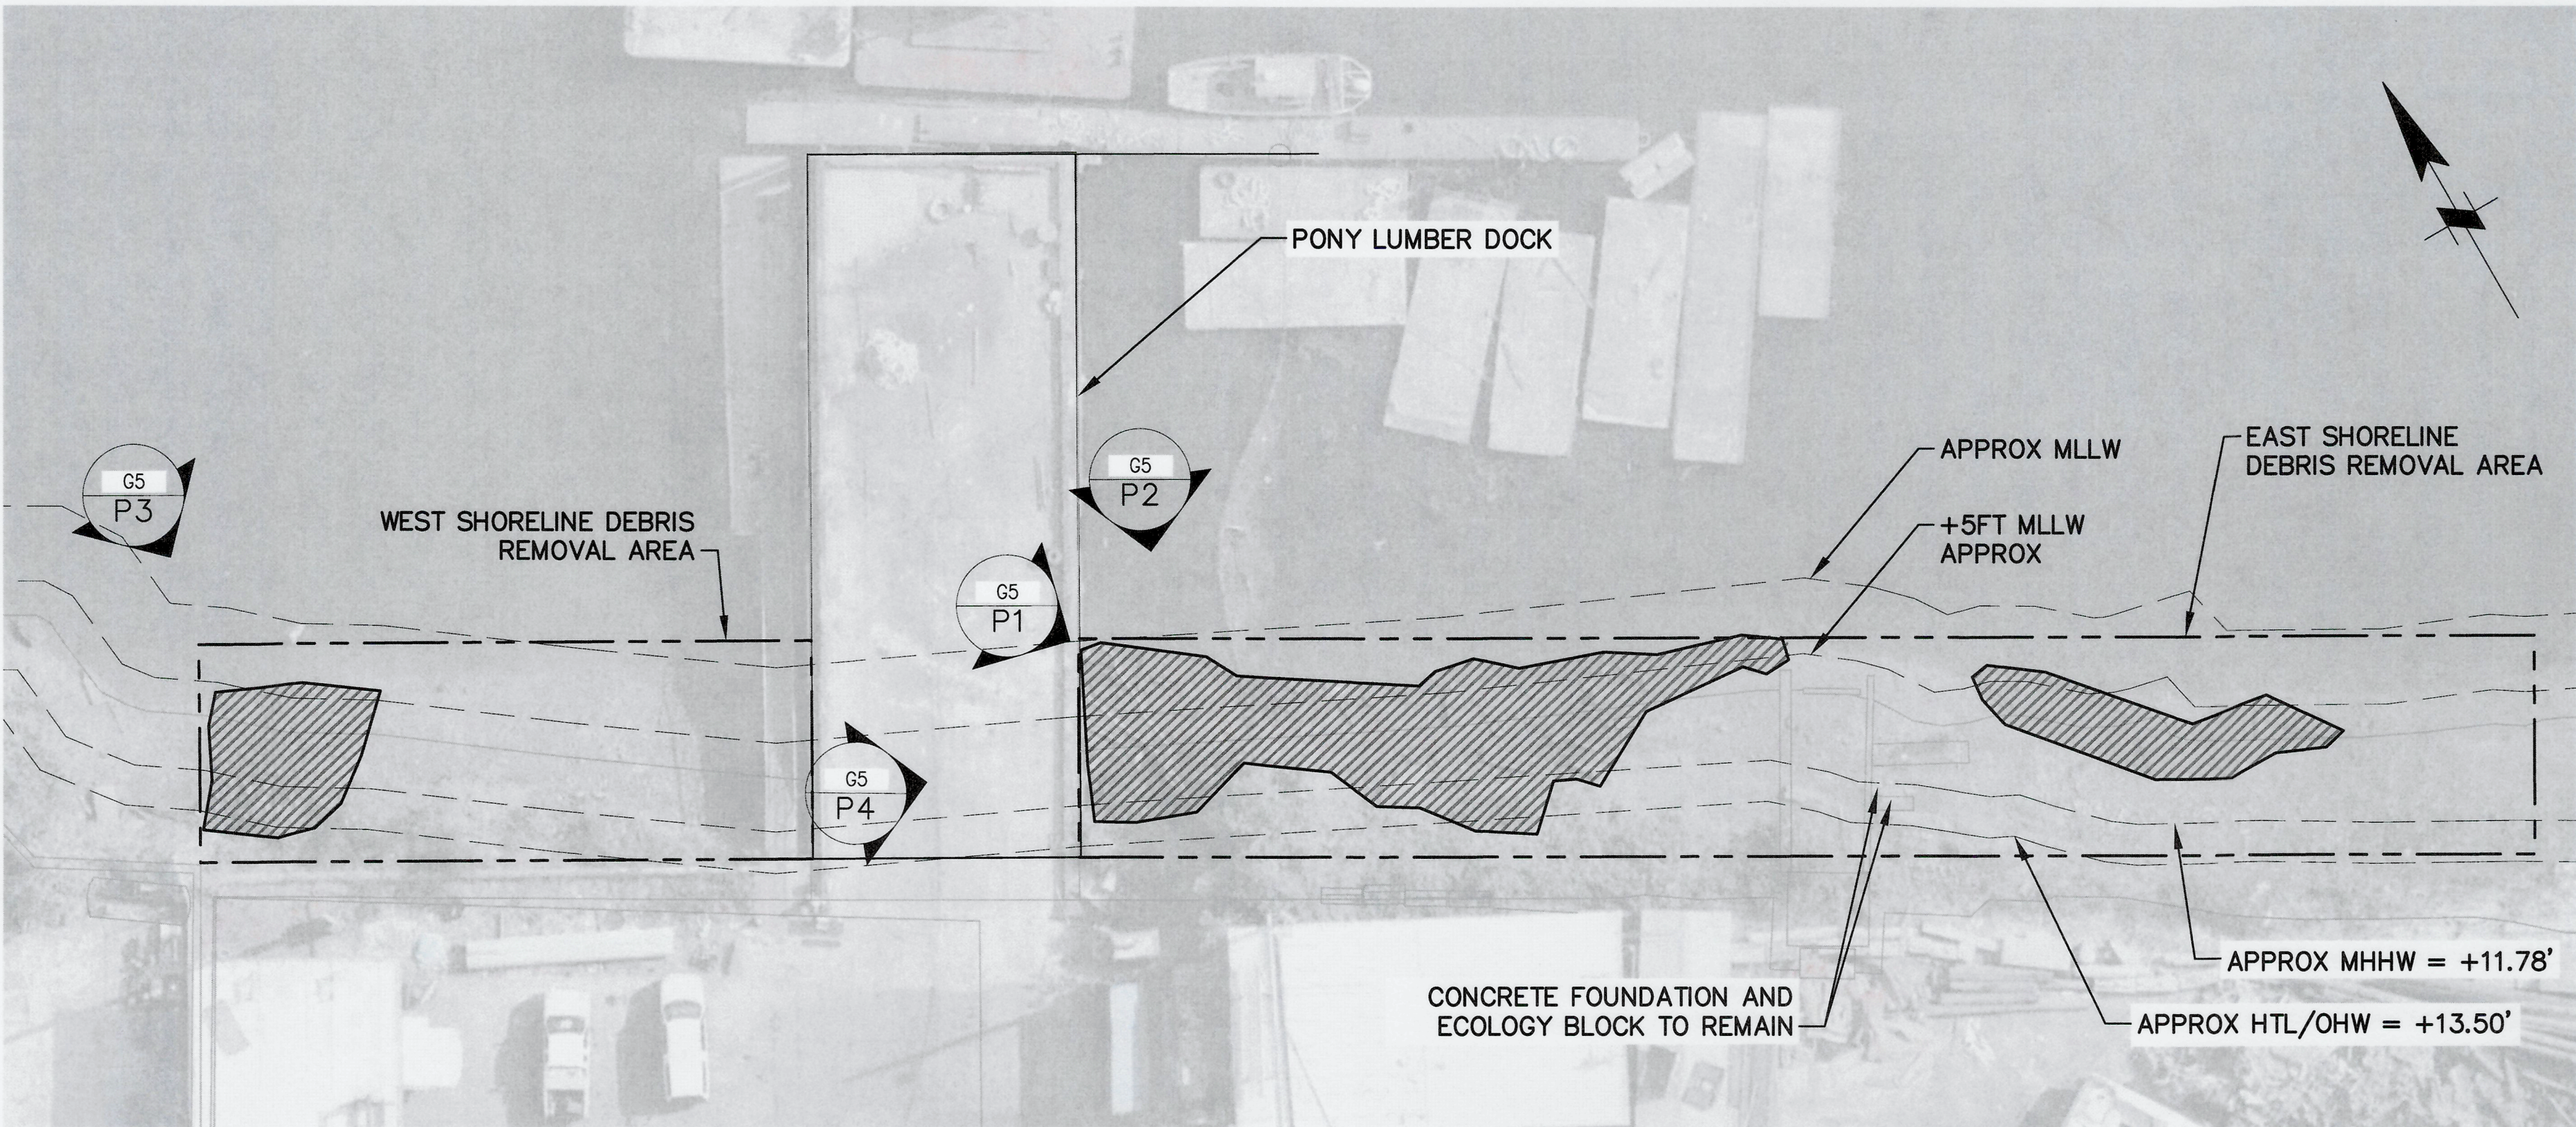


1
G2 **SHORELINE DEBRIS REMOVAL PLAN**
SCALE: 1"=20'



LEGEND:

 REMOVE AND DISPOSE DEBRIS


NOTES:

1. DEBRIS REMOVAL AREAS SHOWN ARE APPROXIMATE. COORDINATE DEBRIS REMOVAL ITEMS AND QUANTITIES WITH THE ENGINEER PRIOR TO REMOVAL.
2. THE PERMITTED WORK REQUIRES DEBRIS REMOVAL FROM AN AREA TOTALING 7,638 SQUARE FEET. THE PERMIT INTENT IS TO SUBSTANTIALLY REMOVE ALL NON-NATIVE DEBRIS TO THE EXTENT PRACTICAL AS SHOWN IN THE DEBRIS REMOVAL AREAS.
3. NO DEBRIS SHALL BE REMOVED WITHOUT THE ENGINEER ONSITE
4. THE ENGINEER SHALL PROVIDE BEFORE AND AFTER PHOTOGRAPHS REQUIRED FOR PERMIT COMPLIANCE
5. THE PROPERTY HISTORICALLY OPERATED AS A LOG YARD. THE EXISTING CONCRETE FOUNDATION FOR THE YARDING/LOG HANDLING OPERATIONS SHALL NOT BE INCLUDED IN THE BASE BID. SEE PHOTO P1 ON SHEET G5.
6. SHORELINE DEBRIS REMOVAL AREAS MAY BE ADJUSTED AT THE DISCRETION OF THE ENGINEER, BUT THE TOTAL DEBRIS REMOVAL AREA SHALL NOT BE LESS THAN 7,638 SQUARE FEET. THE 7,638 SQUARE FOOT DEBRIS REMOVAL AREA INCLUDES DEBRIS FREE AREAS WITHIN THE SHORELINE.
7. THE BID SHALL BE BASED ON THE ASSUMED TONNAGE IN THE BASE BID.

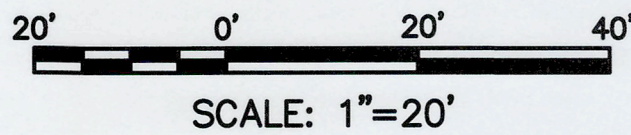

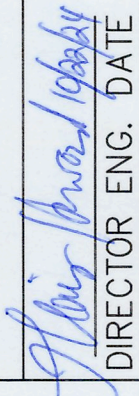 6687 G4 5 OF 10 CONT/CONS: 071776 M. ID: PHASE: BID SET	PORT OF TACOMA PONY LUMBER DOCK REPAIRS SHORELINE DEBRIS REMOVAL PLAN		APPROVED:  DIRECTOR PRINTED BY: apatterson PORT ADDRESS: ONE SITCUM PLAZA TACOMA, WA 98401-1837	N. COLSON 4/26/24 CHECKED BY: A. PATTERSON 4/22/24 PROJ. ENGR DATE PRINTED BY: apatterson Oct 22, 2024 PORT ADDRESS: ONE SITCUM PLAZA TACOMA, WA 98401-1837	 10/22/2024		 moffatt & nichol	 P.O. BOX 1807 TACOMA, WA 98401 (206) 885-8481
			MARK:	REVISION:	BY:	DATE:		

THIS DRAWING IS THE PROPERTY OF THE PORT OF TACOMA AND SHALL NOT BE USED ON OTHER WORK, DISCLOSED, COPIED, IN WHOLE OR IN PART, WITHOUT WRITTEN PERMISSION

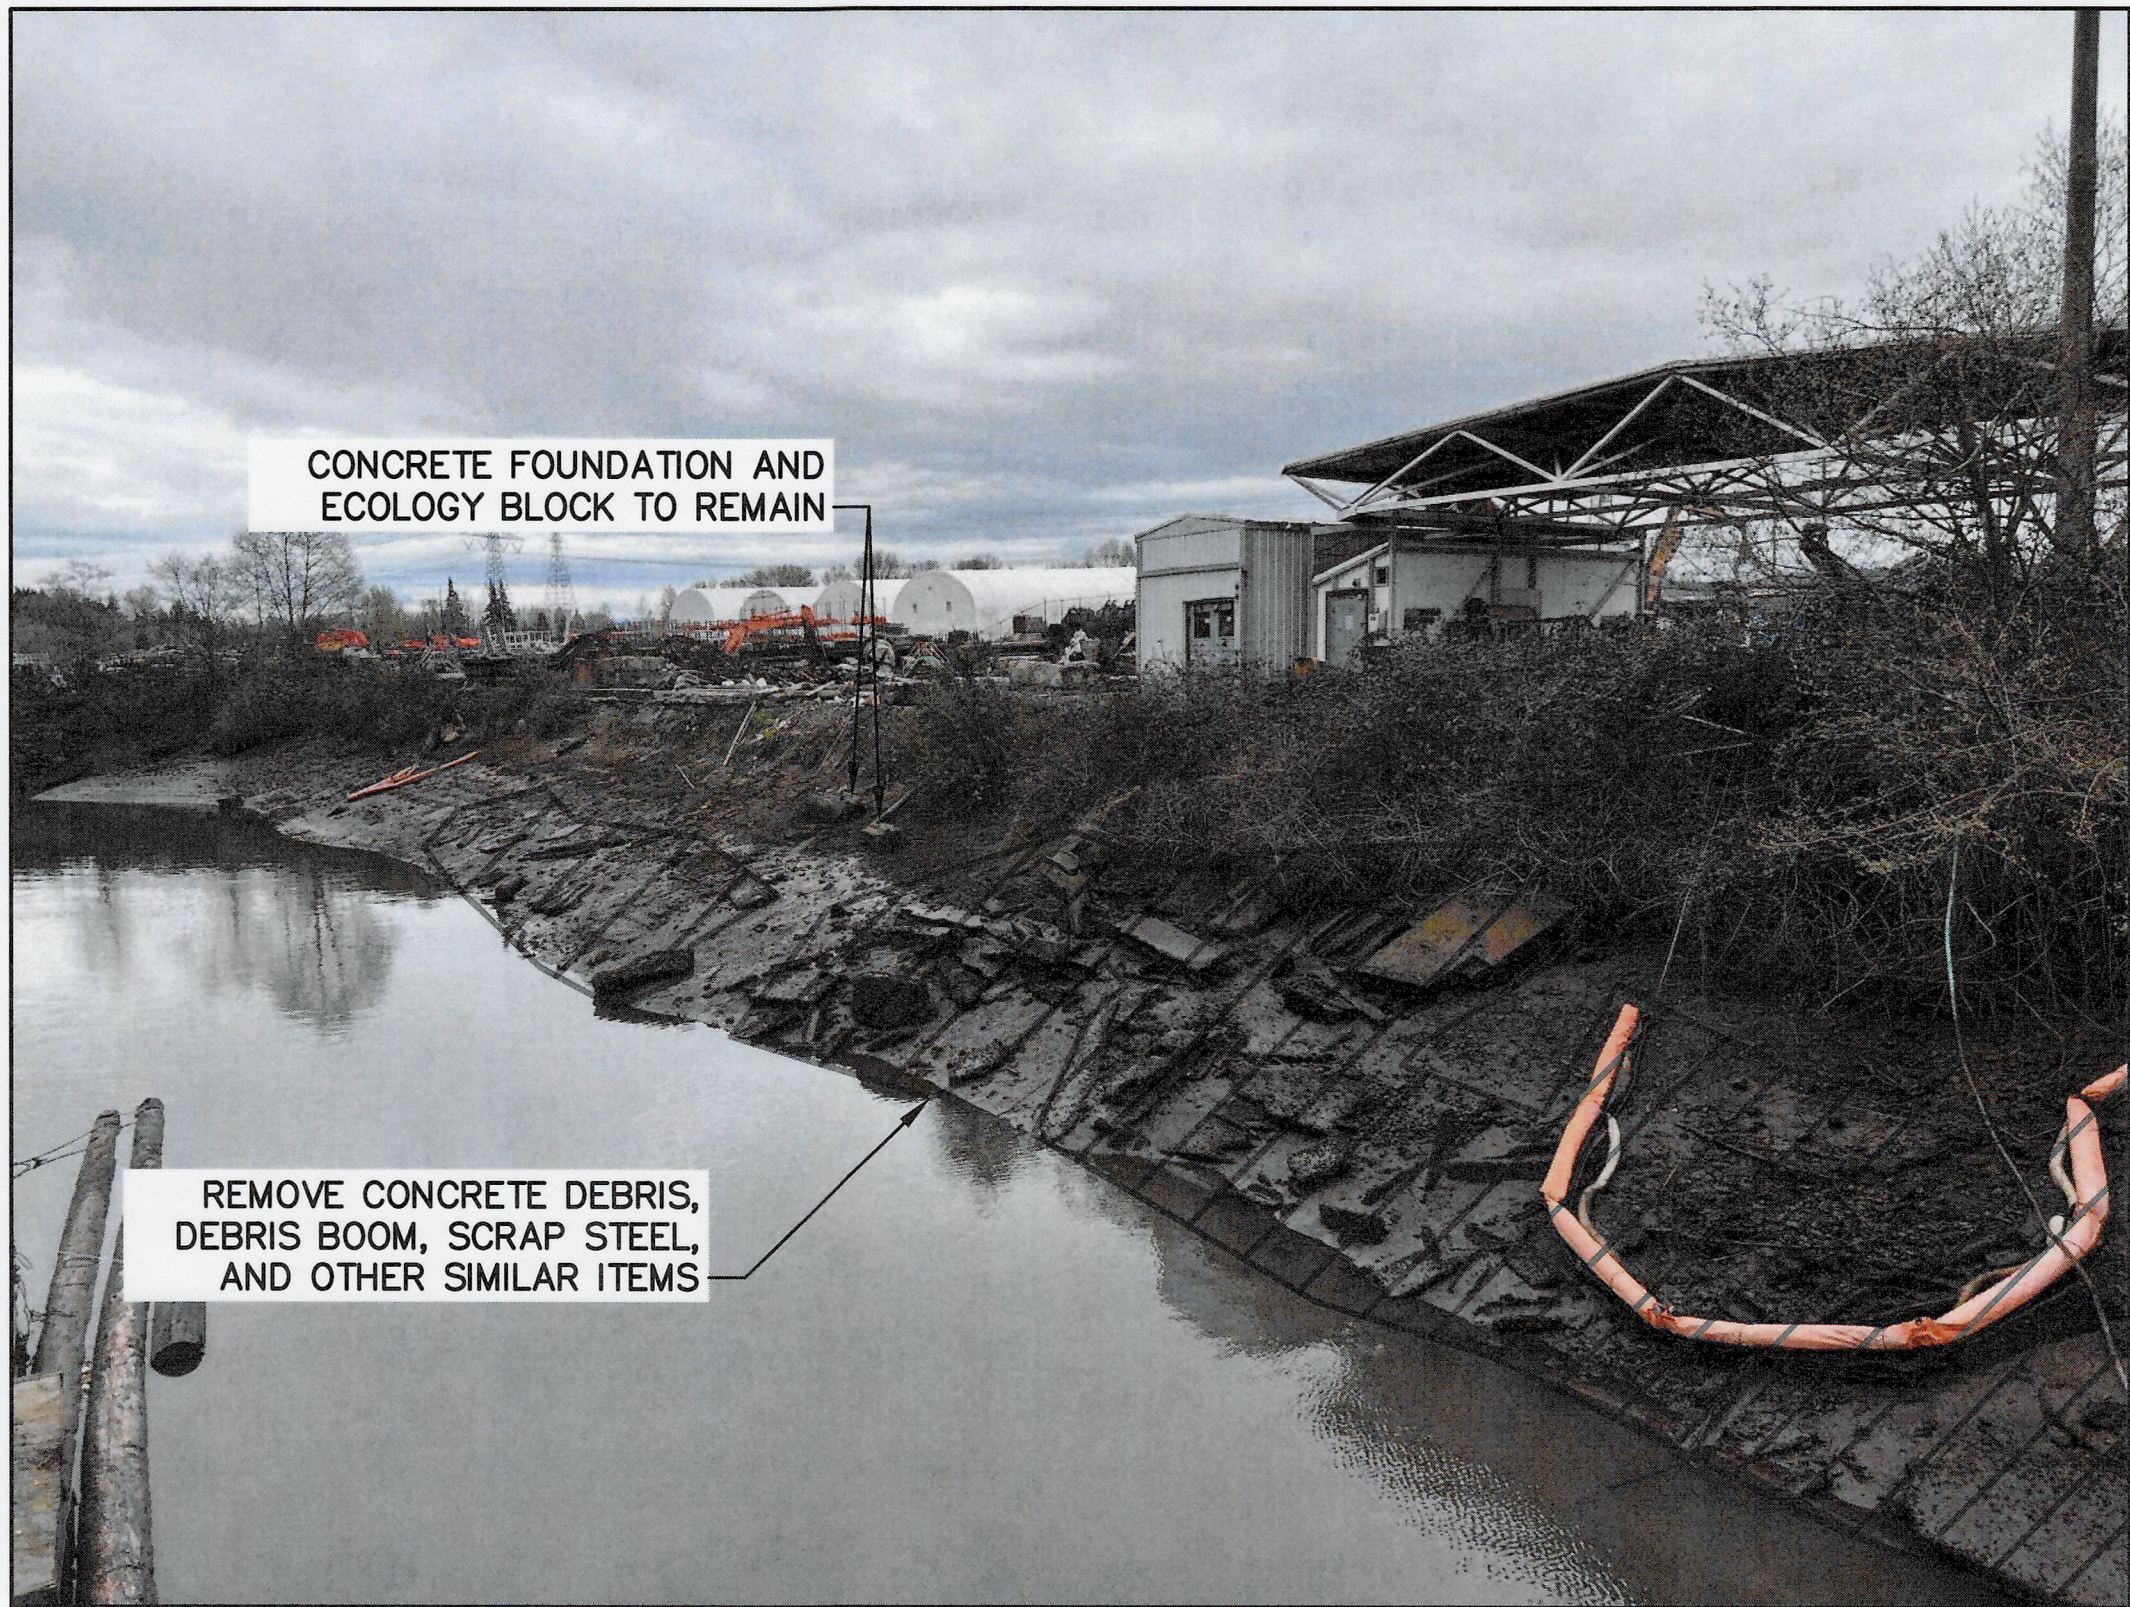

P1
— **EAST SHORELINE DEBRIS REMOVAL**
LOOKING: EAST



P2
— **EAST SHORELINE DEBRIS REMOVAL**
LOOKING: SOUTH



P3
— **WEST DEBRIS REMOVAL**
LOOKING: EAST




P3
— **UNDERDECK DEBRIS REMOVAL**
LOOKING: SOUTH

LEGEND:

 REMOVE AND DISPOSE DEBRIS

NOTES:

1. SEE SHEET G4 FOR DEBRIS REMOVAL NOTES.

 6687 G5 6 OF 10 CONT/CONS: 071776 M. ID: PHASE: BID SET	PORT OF TACOMA PONY LUMBER DOCK REPAIRS SHORELINE DEBRIS PHOTOS		APPROVED:  DIRECTOR PRINTED BY: apatterson PORT ADDRESS: ONE SITCUM PLAZA TACOMA, WA 98401-1837	N. COLSON 4/26/24 CHECKED BY: DATE A. PATTERSON 4/22/24 PROJ. ENGR. DATE PRINTED BY: apatterson Oct 22, 2024 PORT ADDRESS: ONE SITCUM PLAZA TACOMA, WA 98401-1837	 10/22/2024	 moffatt & nichol	 P.O. BOX 1837 TACOMA, WA 98401 (203)85-8641
			MARK: REVISION: BY: DATE:	APPR: DATE:			



P1
G3 **UNDERMINING AT ABUTMENT**
LOOKING: SOUTH



P3
G3 **BULLRAIL STRAP AND BLOCKING**
LOOKING: WEST




P2
G3 **BULLRAIL**
LOOKING: WEST




P4
G3 **SPLIT PILE**
LOOKING: SOUTH

6687 S1 7 OF 10 CONT/CONS: 071776 M. ID: PHASE: BID SET	PORT OF TACOMA PONY LUMBER DOCK REPAIRS EXISTING SITE PHOTOS	APPROVED:	N. COLSON 4/26/24	CHECKED BY	DATE
		<i>Alison Thorne</i>	A. PATTERSON 4/22/24	PROJ. ENGR	DATE
		DIRECTOR	PRINTED BY: apatterson	Oct 22, 2024	
		PORT ADDRESS: ONE SITCUM PLAZA TACOMA, WA 98401-1837			
		10/22/2024		10/22/2024	
		moffatt & nichol		BY: APPR: DATE:	
		Port of Tacoma P.O. BOX 1837 TACOMA, WA 98401 (206)385-5941			

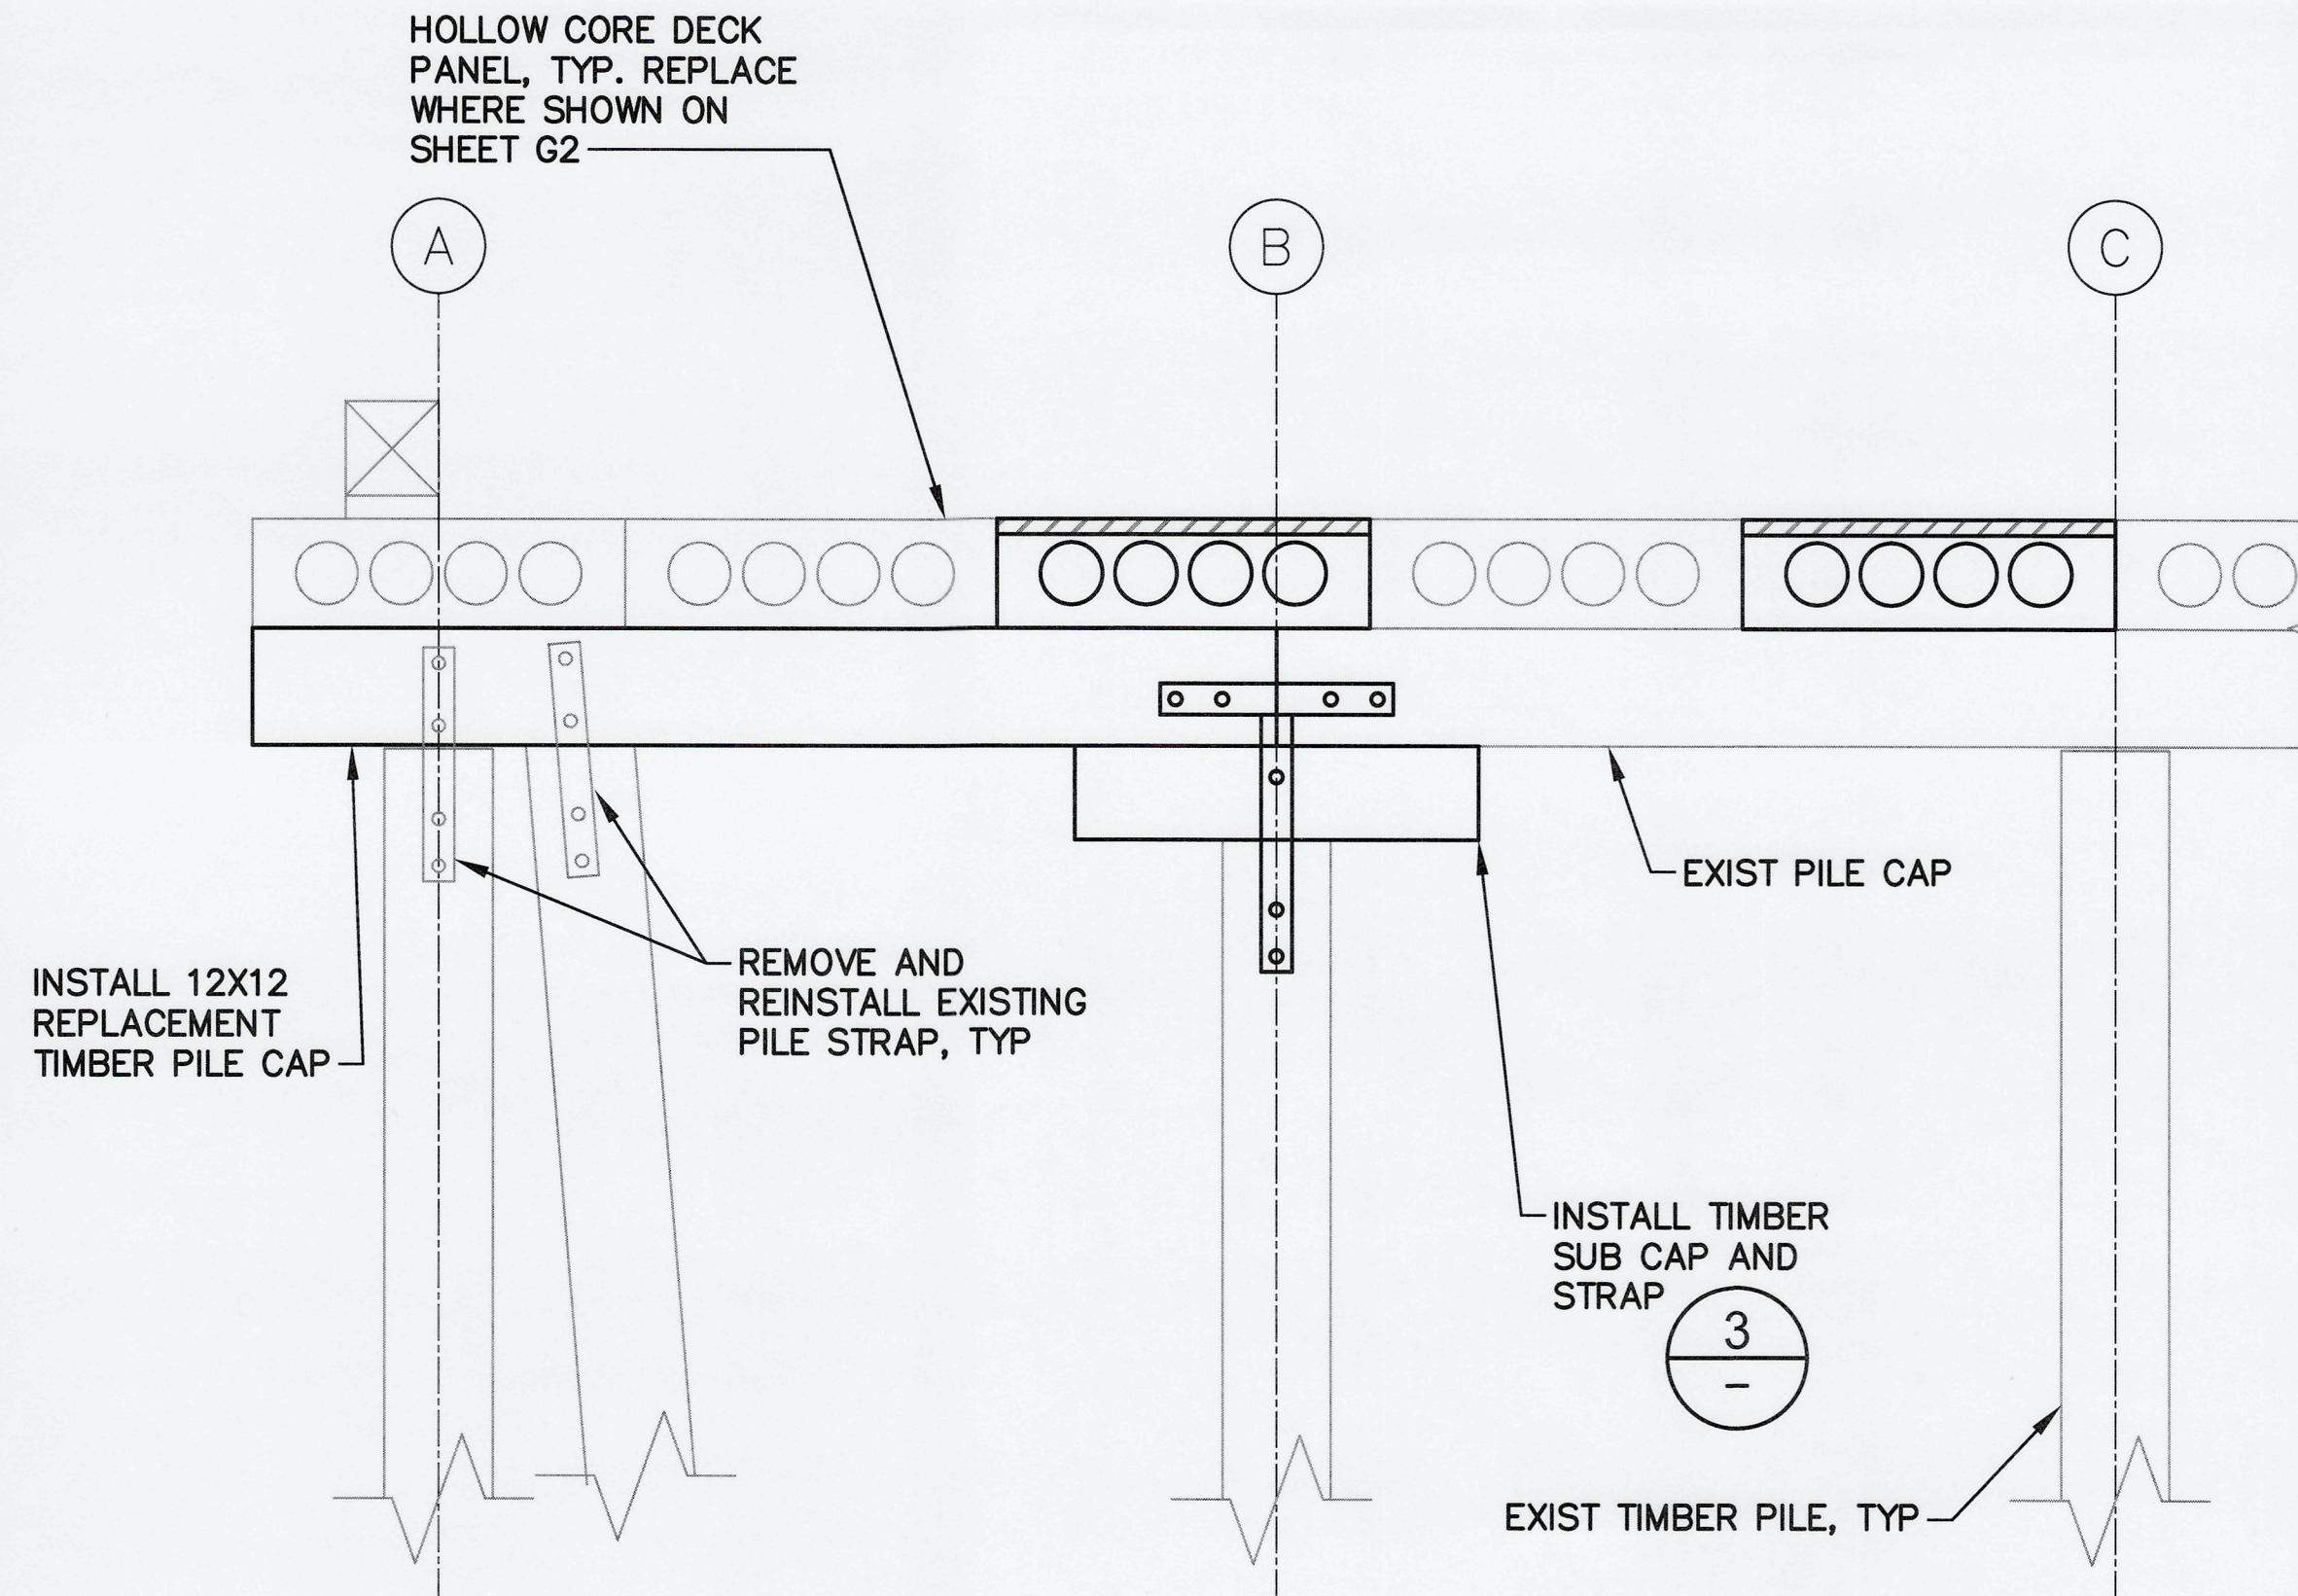


A
SECTION
G2 SCALE: 1/2" = 1'-0"

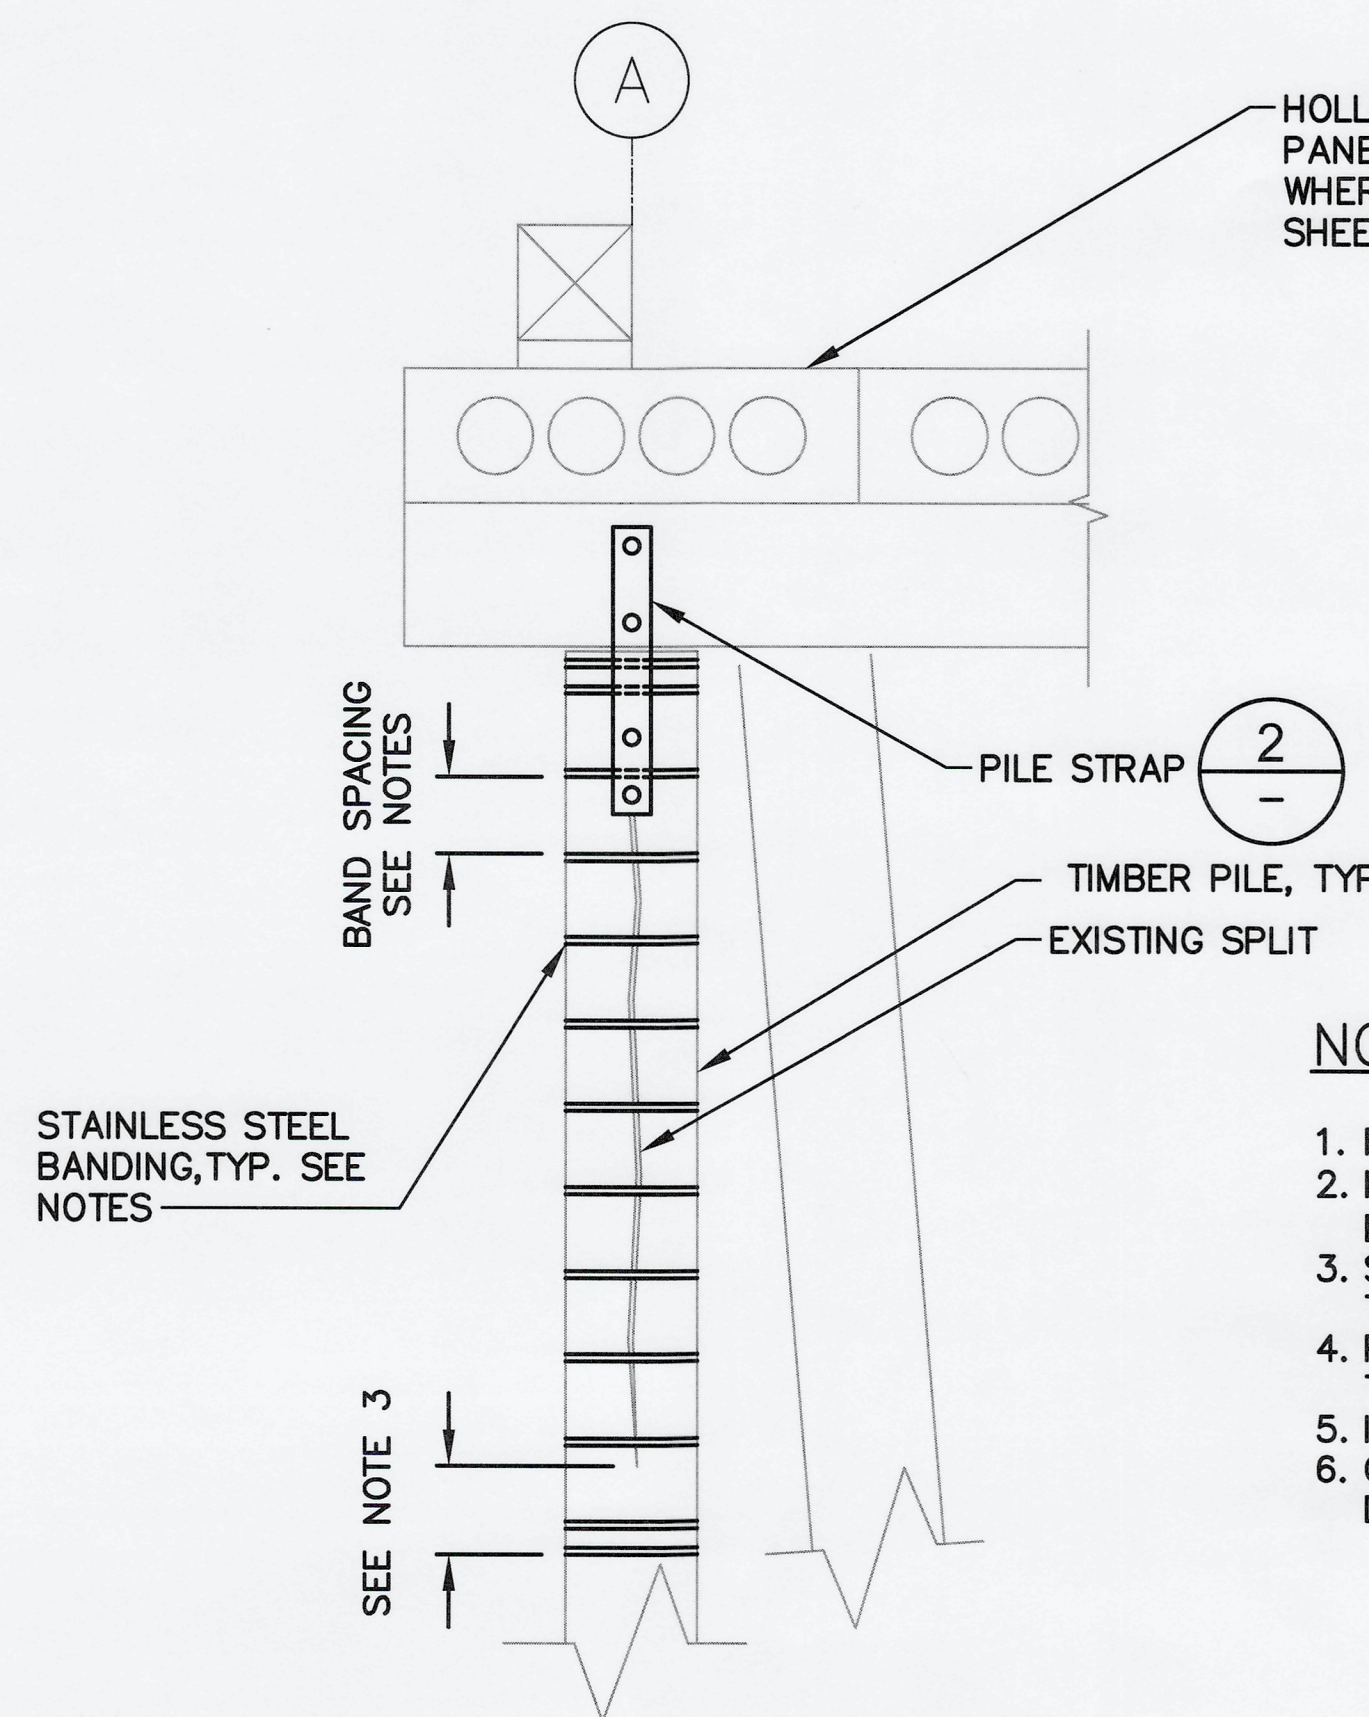


B
DETAIL
G2 SCALE: NTS

NOTES FOR DETAIL B:

1. REMOVE AND REPLACE EXISTING PILE STRAP PER DETAIL 2 ON SHEET S2.
2. INSTALL 3/4-INCH WIDE X 0.03-INCH THICK 316 STAINLESS STEEL BANDING SPACED VERTICALLY AT 8-INCHES
3. STRAP BEYOND THE VISIBLE LENGTH OF THE SPLIT BY 12-INCHES. INSTALL TWO BANDS TOP AND BOTTOM OF THE SPLIT.
4. PRIOR TO STRAP INSTALLATION, PULL THE PILE BACK TOGETHER EITHER BY THRU-BOLTING, OR WITH TEMPORARY STRAPPING.
5. INSTALL REPLACEMENT PILE STRAP AFTER INSTALLATION OF BANDING.
6. CONTRACTOR SHALL PROVIDE MEANS OF PREVENTING PILE FROM BECOMING DISLODGED FROM BENEATH PILE CAP

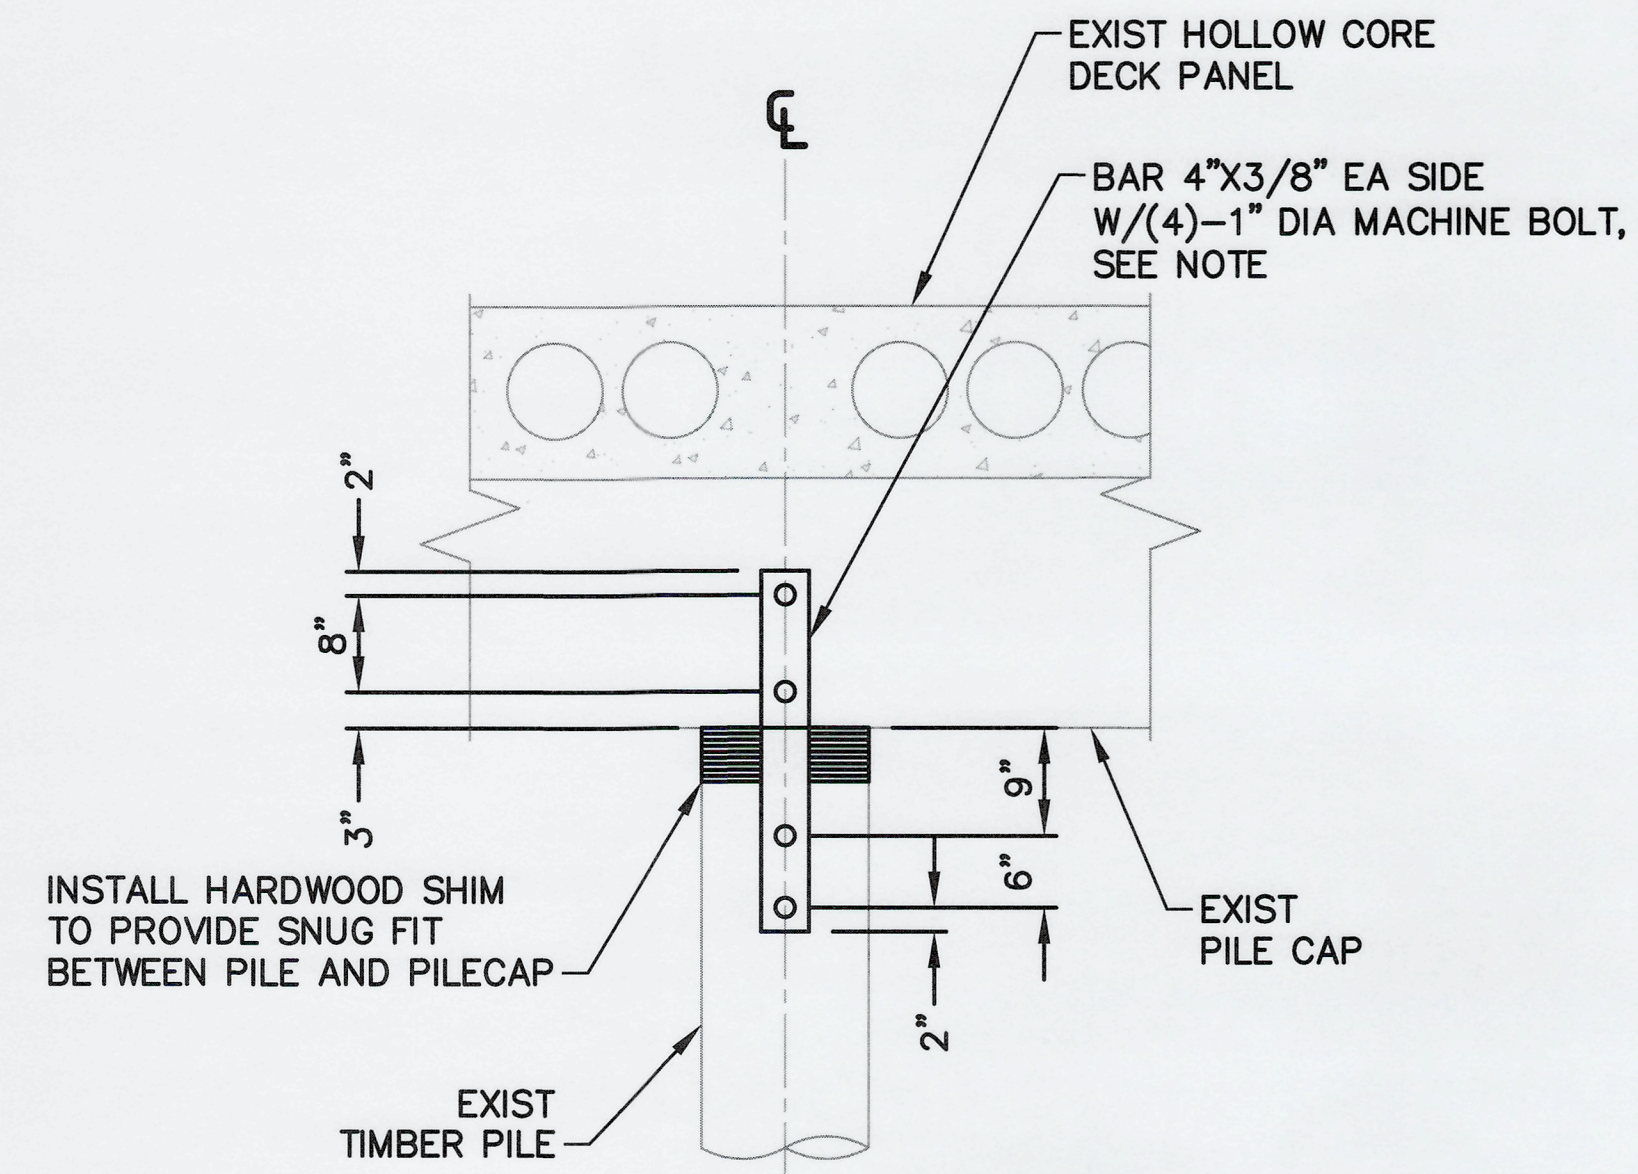

2
DETAIL - STRAP
SCALE: 3/4" = 1'-0"



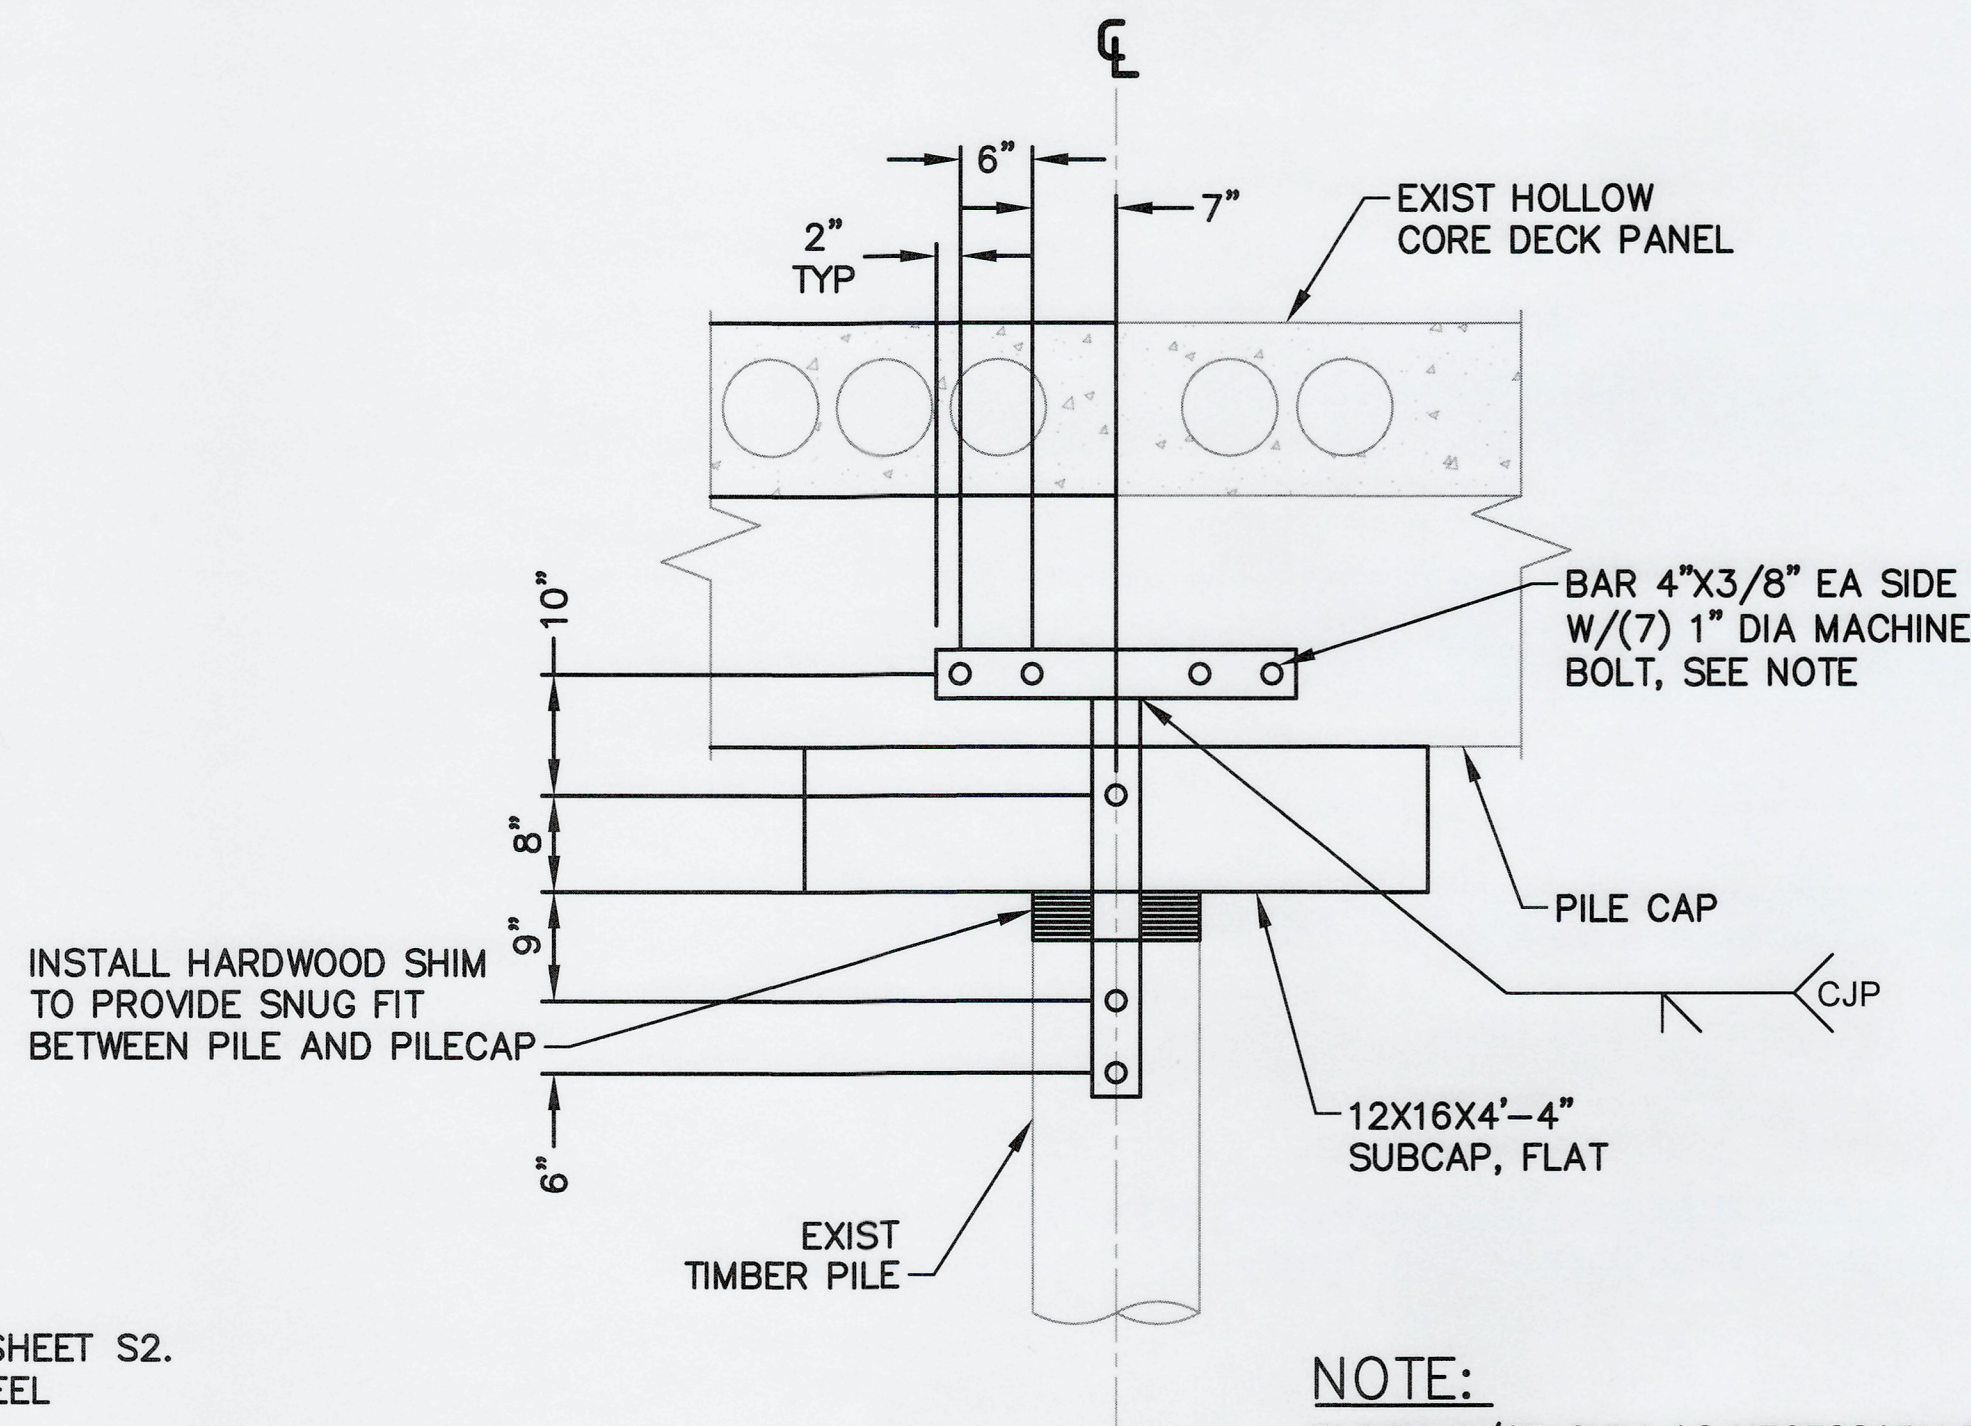


3
DETAIL - PILE CAP AT SPLICE
SCALE: 3/4" = 1'-0"

NOTE:
BLOCK &/OR SHIM AS NECESSARY FOR SNUG FIT OF BAR AGAINST PILE, PILECAP, & SUBCAP.

NOTES:

1. CONTRACTOR SHALL DESIGN AND PROVIDE TEMPORARY SUPPORT TO EXISTING STRUCTURE AT PILE CAP REPLACEMENT LOCATIONS. SEE STRUCTURAL NOTES ON SHEET G1.
2. SEE PLANS FOR LOCATION AND LIMITS OF PILE CAP REPLACEMENT.
3. DRIFT PINS, SPIKES, & NAILS WILL BE ENCOUNTERED DURING REMOVAL OF EXISTING PILECAPS. DO NOT DAMAGE PANELS AND PILES DURING PILECAP EXTRACTION.
4. PROVIDE NEW BOLTS OR LAGS AT REINSTALLED STRAPS TO MATCH DIAMETER AND LENGTH OF EXISTING BOLTS.

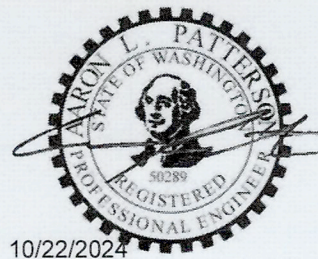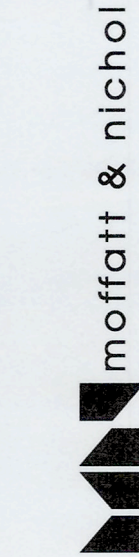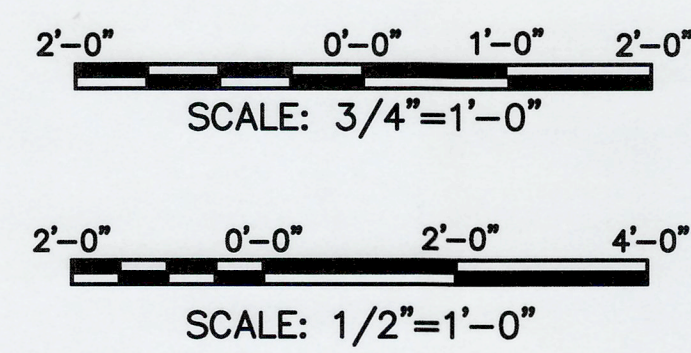


N. COLSON	4/26/24	CHECKED BY	DATE
A. PATTERSON	4/22/24	PROJECT ENGR	DATE
PRINTED BY:	apatterson	Oct 22, 2024	
PORT ADDRESS: ONE SITCUM PLAZA			
TACOMA, WA 98401-1837			

**PORT OF TACOMA
PONY LUMBER DOCK REPAIRS
REPAIR SECTIONS & DETAILS (1 OF 2)**


6687 S2

CONT/CONS:	071776	TOWNSHIP:	
M. ID:		DAT-HRZ:	WA83-SF
PHASE:	BID SET	PARCEL:	


THIS DRAWING IS THE PROPERTY OF THE PORT OF TACOMA AND SHALL NOT BE USED ON OTHER WORK, DISCLOSED, COPIED, IN WHOLE OR IN PART, WITHOUT WRITTEN PERMISSION

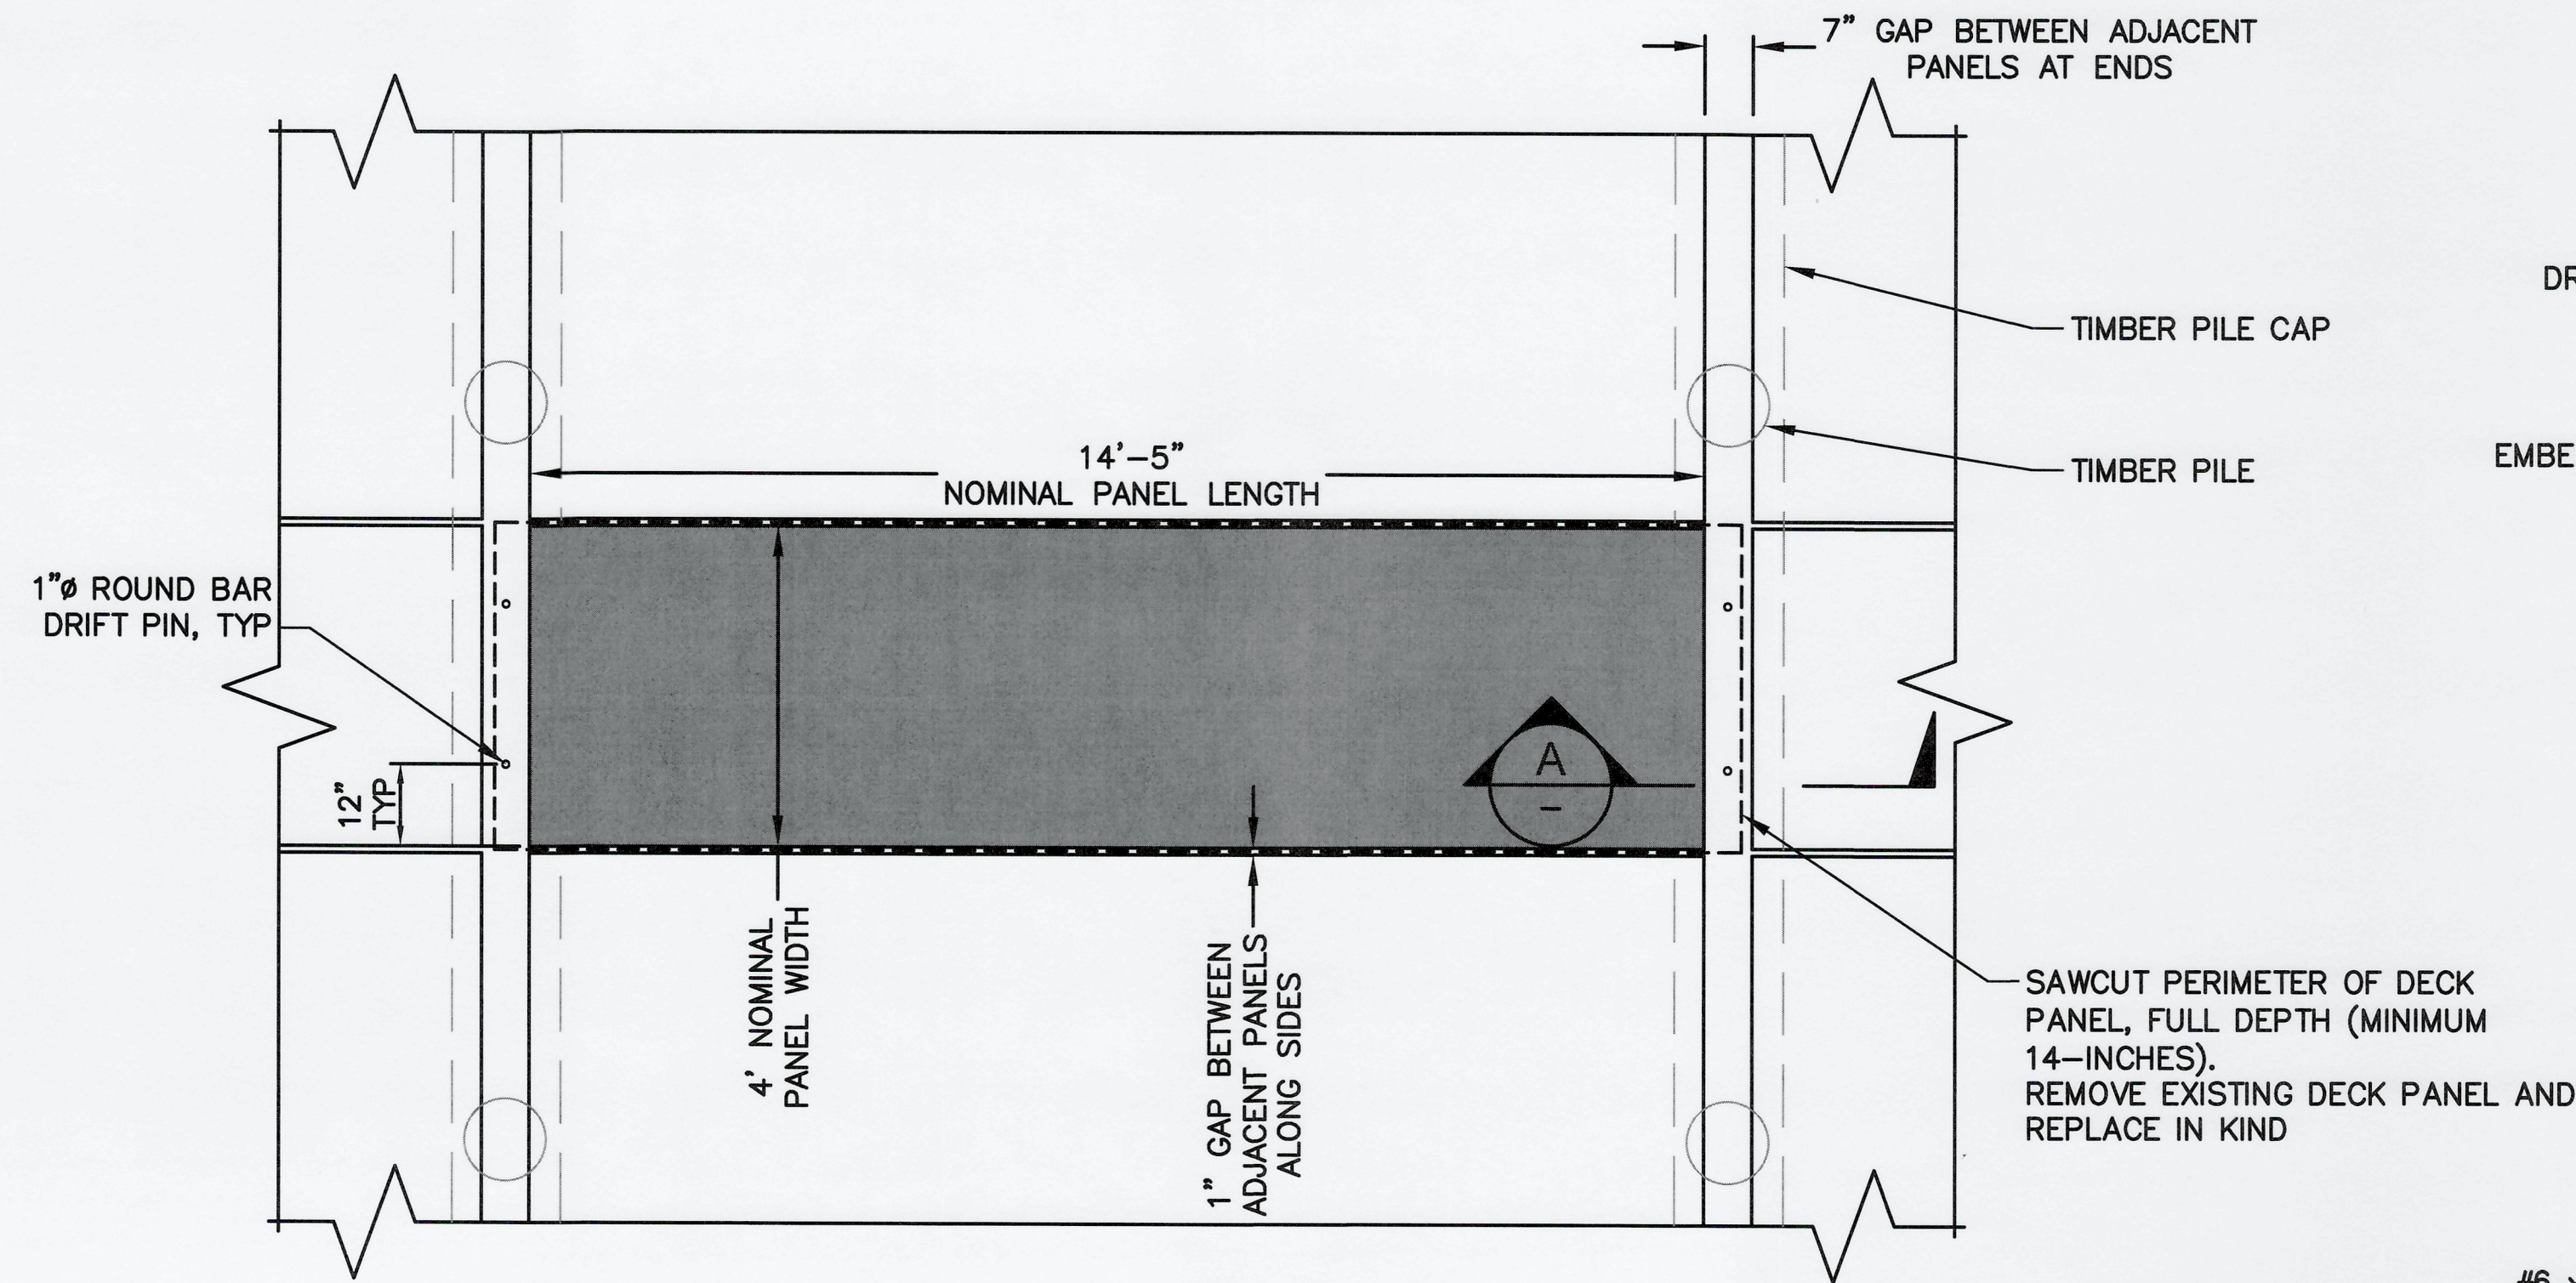


1 ENLARGED PLAN - DECK PANELS
SCALE: 1/2" = 1'-0"

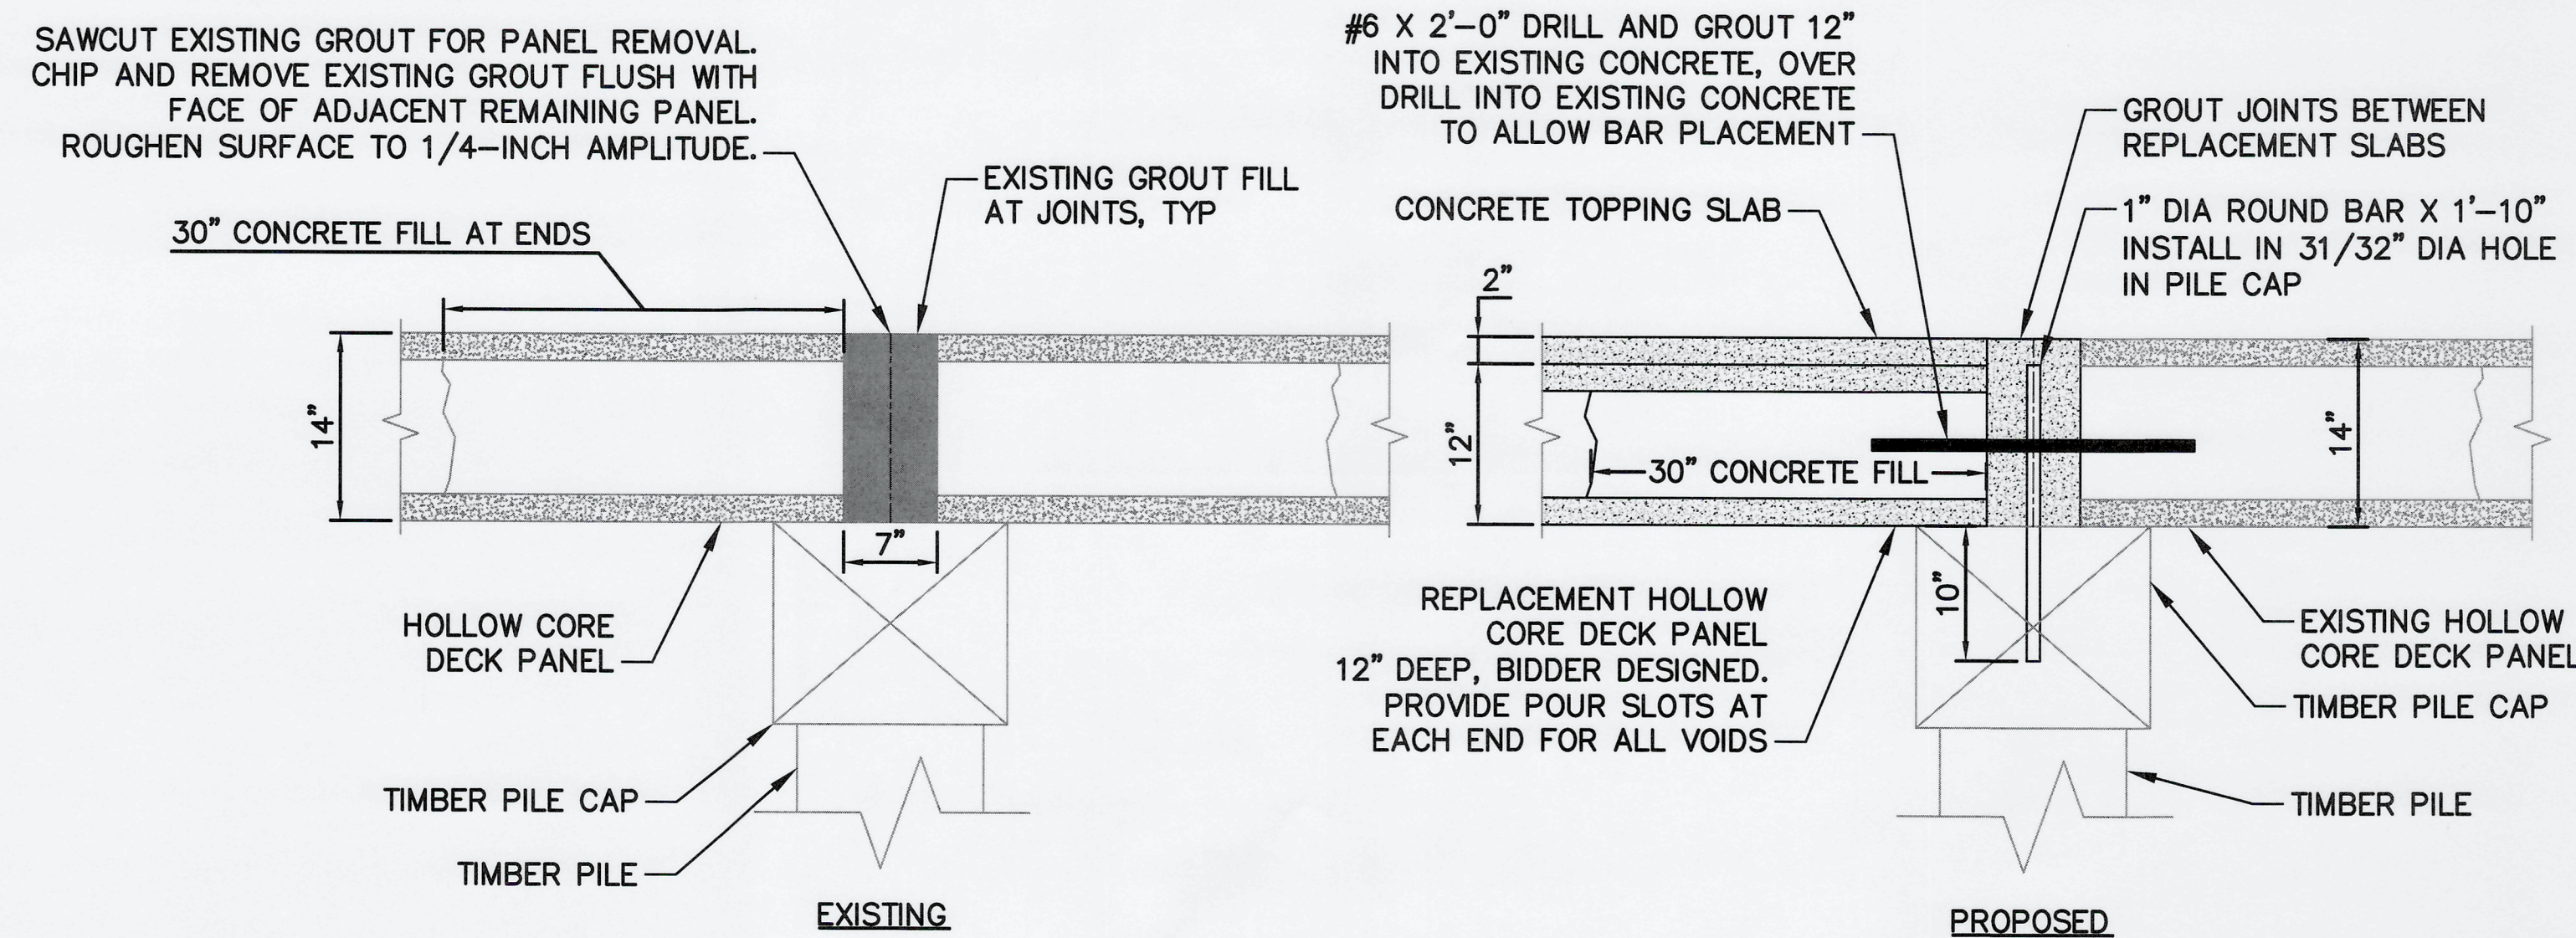




A SECTION AT JOINT
SCALE: 1" = 1'-0"

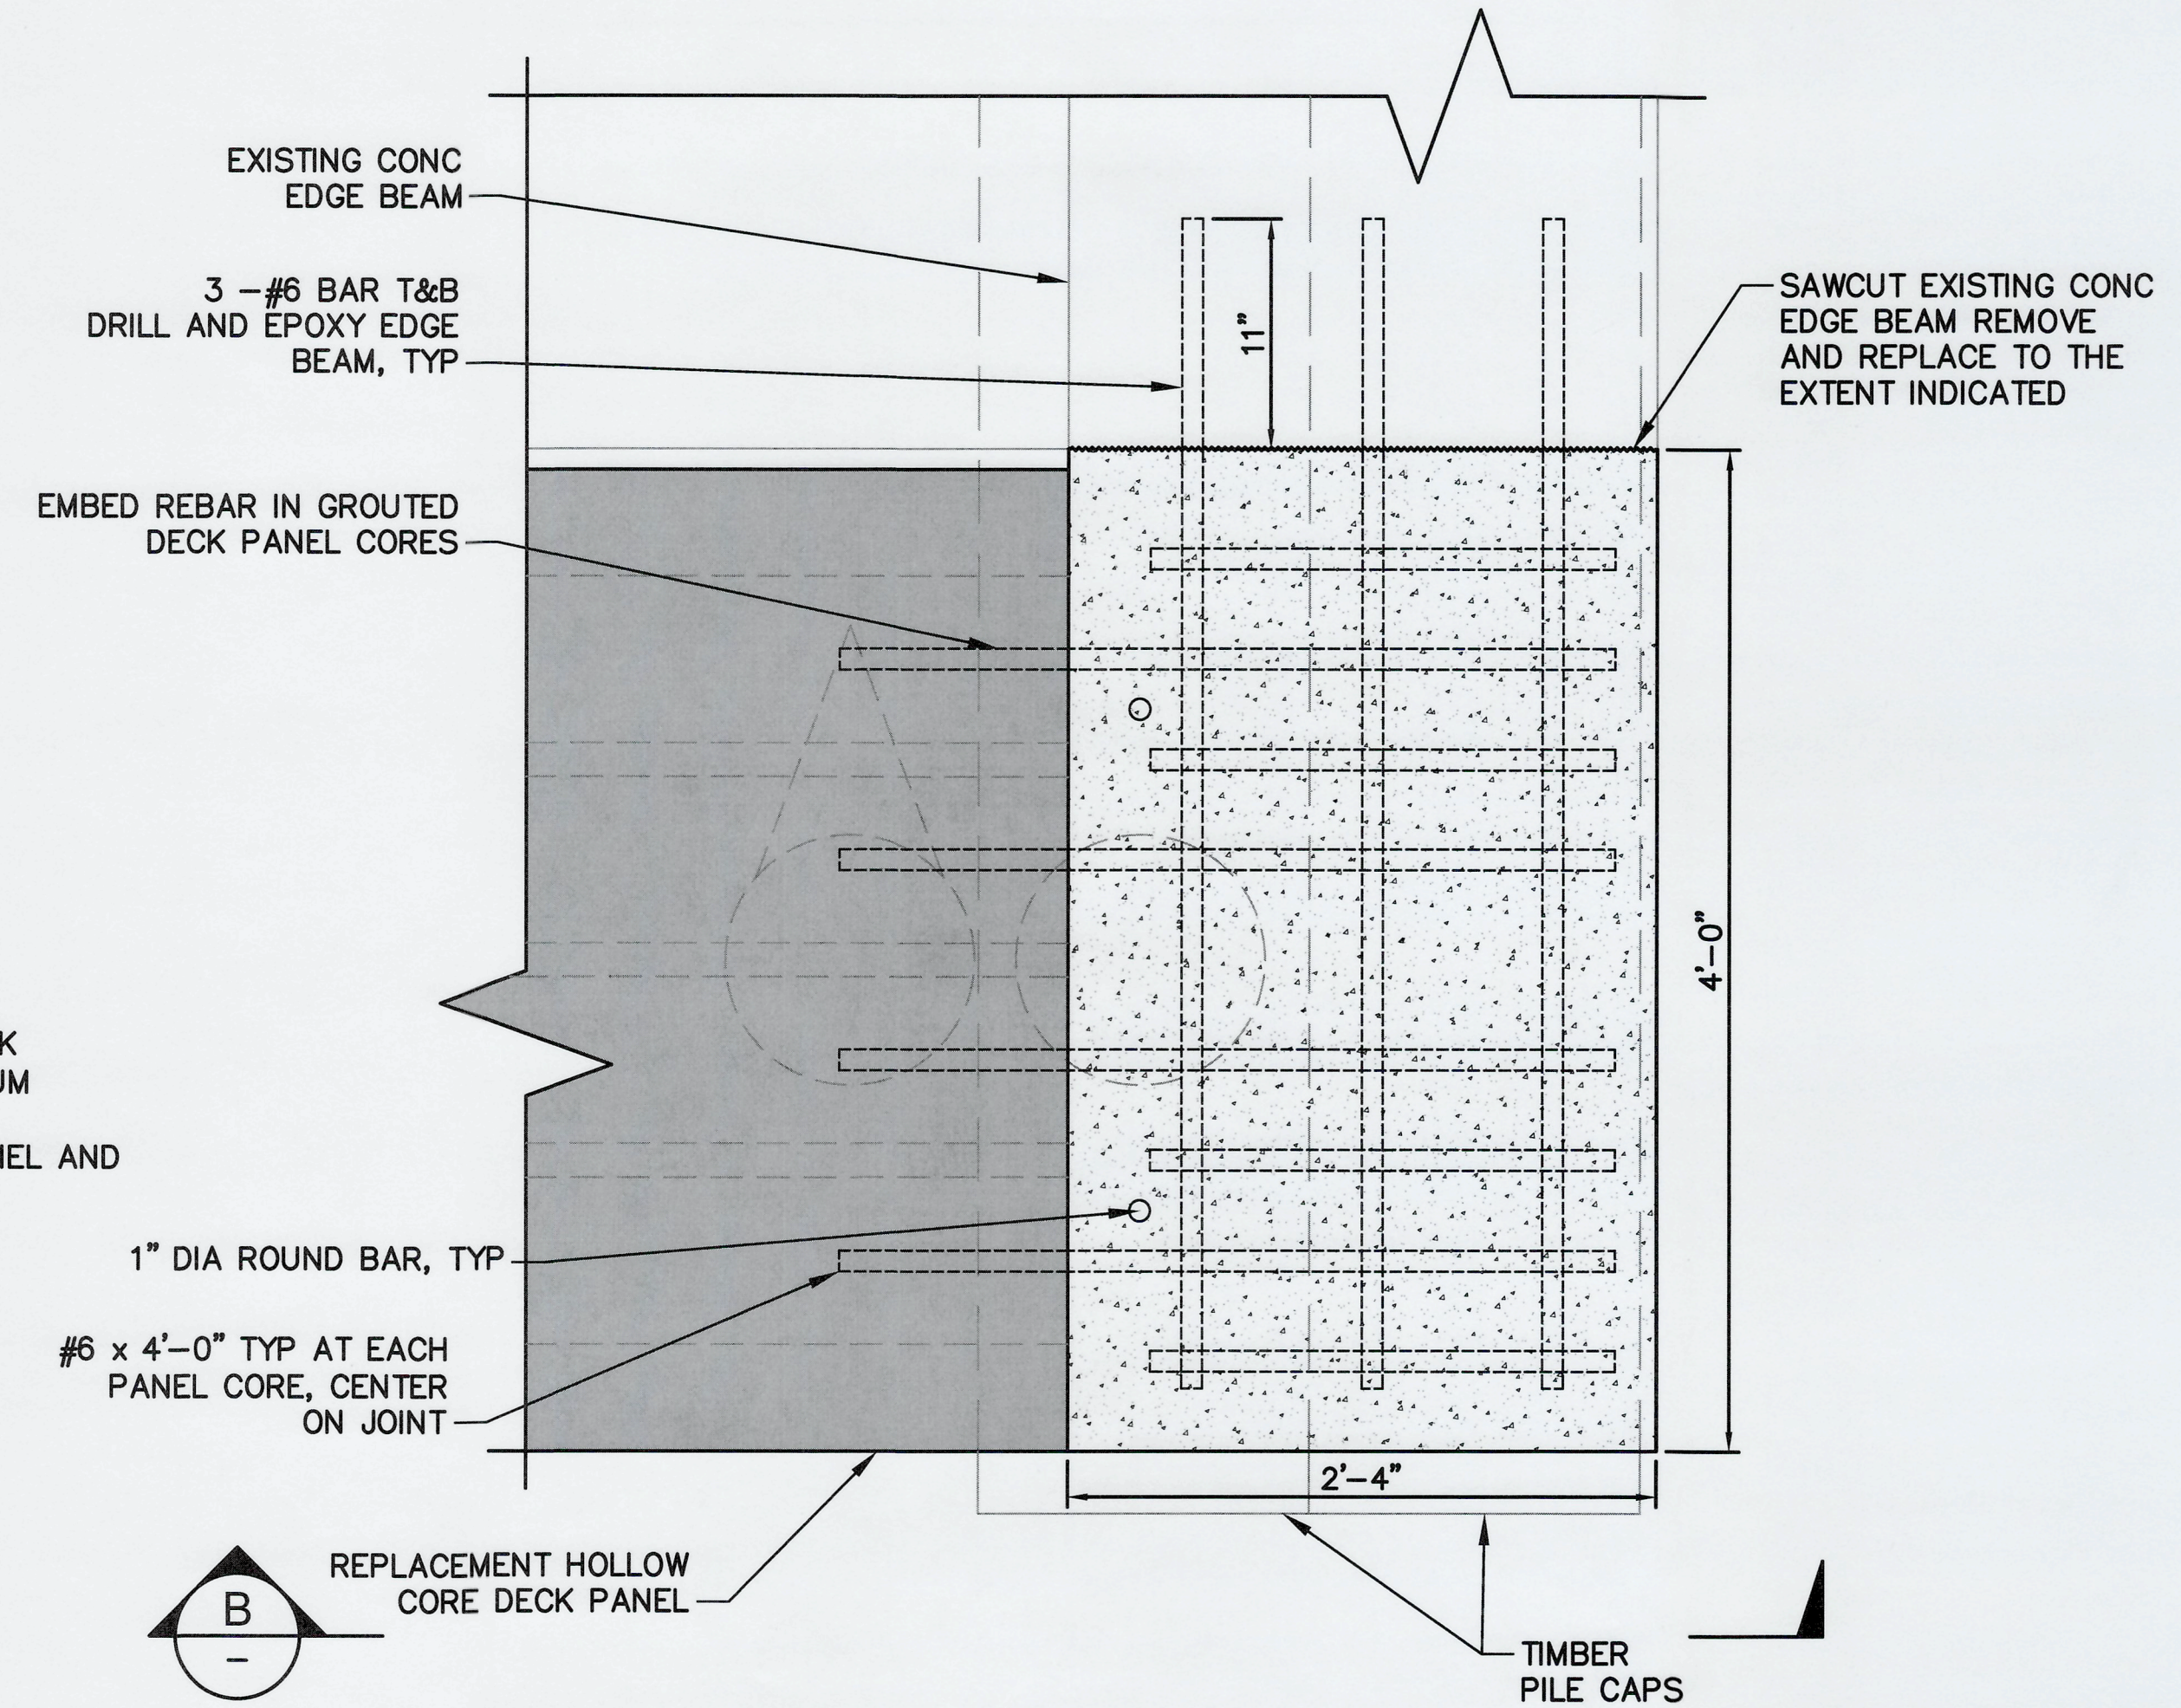


2 ENLARGED PLAN - EDGE BEAM REPAIR
SCALE: 1 1/2" = 1'-0"

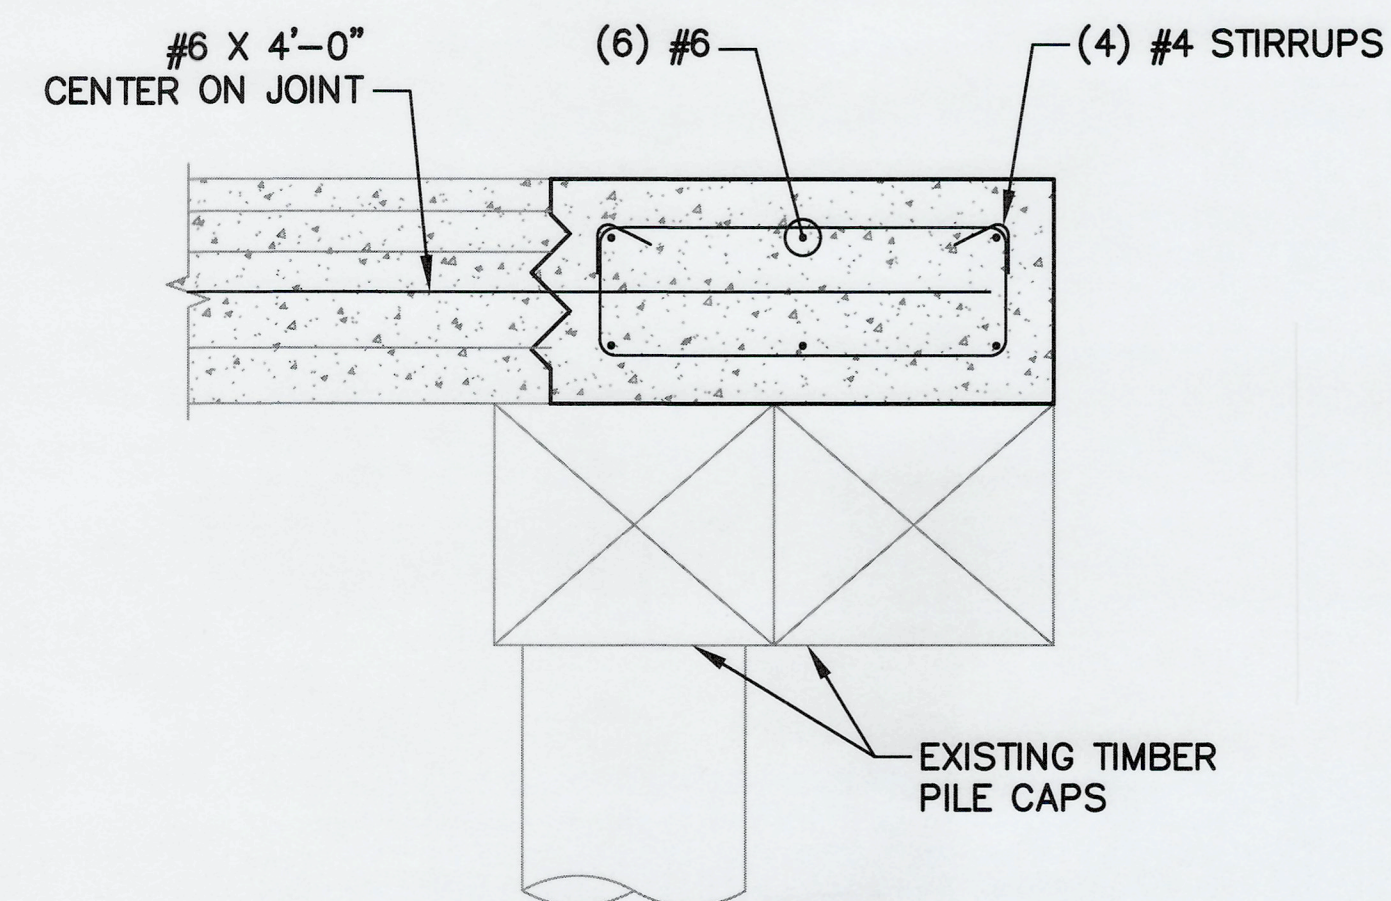

B SECTION - EDGE BEAM REPAIR
SCALE: 1" = 1'-0"

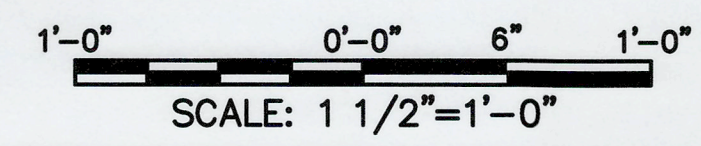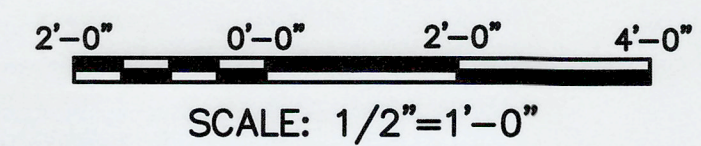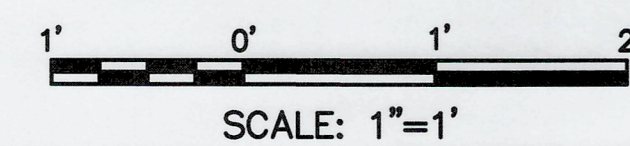


6687	S3	9 OF 10	PORT OF TACOMA PONY LUMBER DOCK REPAIRS REPAIR SECTIONS & DETAILS (2 OF 2)				APPROVED: N. COLSON 4/26/24 A. PATTERSON 4/22/24							
			CONTRACT/CONS: 071776	TOWNSHIP: MLW 19.39 @ Tide 22 1933	RANGE: WA83-SF	SECTION: VERT: AS NOTED	DATE: 10/22/2024	PROJECT: BID SET	DATE: 10/22/2024	BY: [Signature]	REVISION: [Signature]	APPR: [Signature]	DATE: [Signature]	

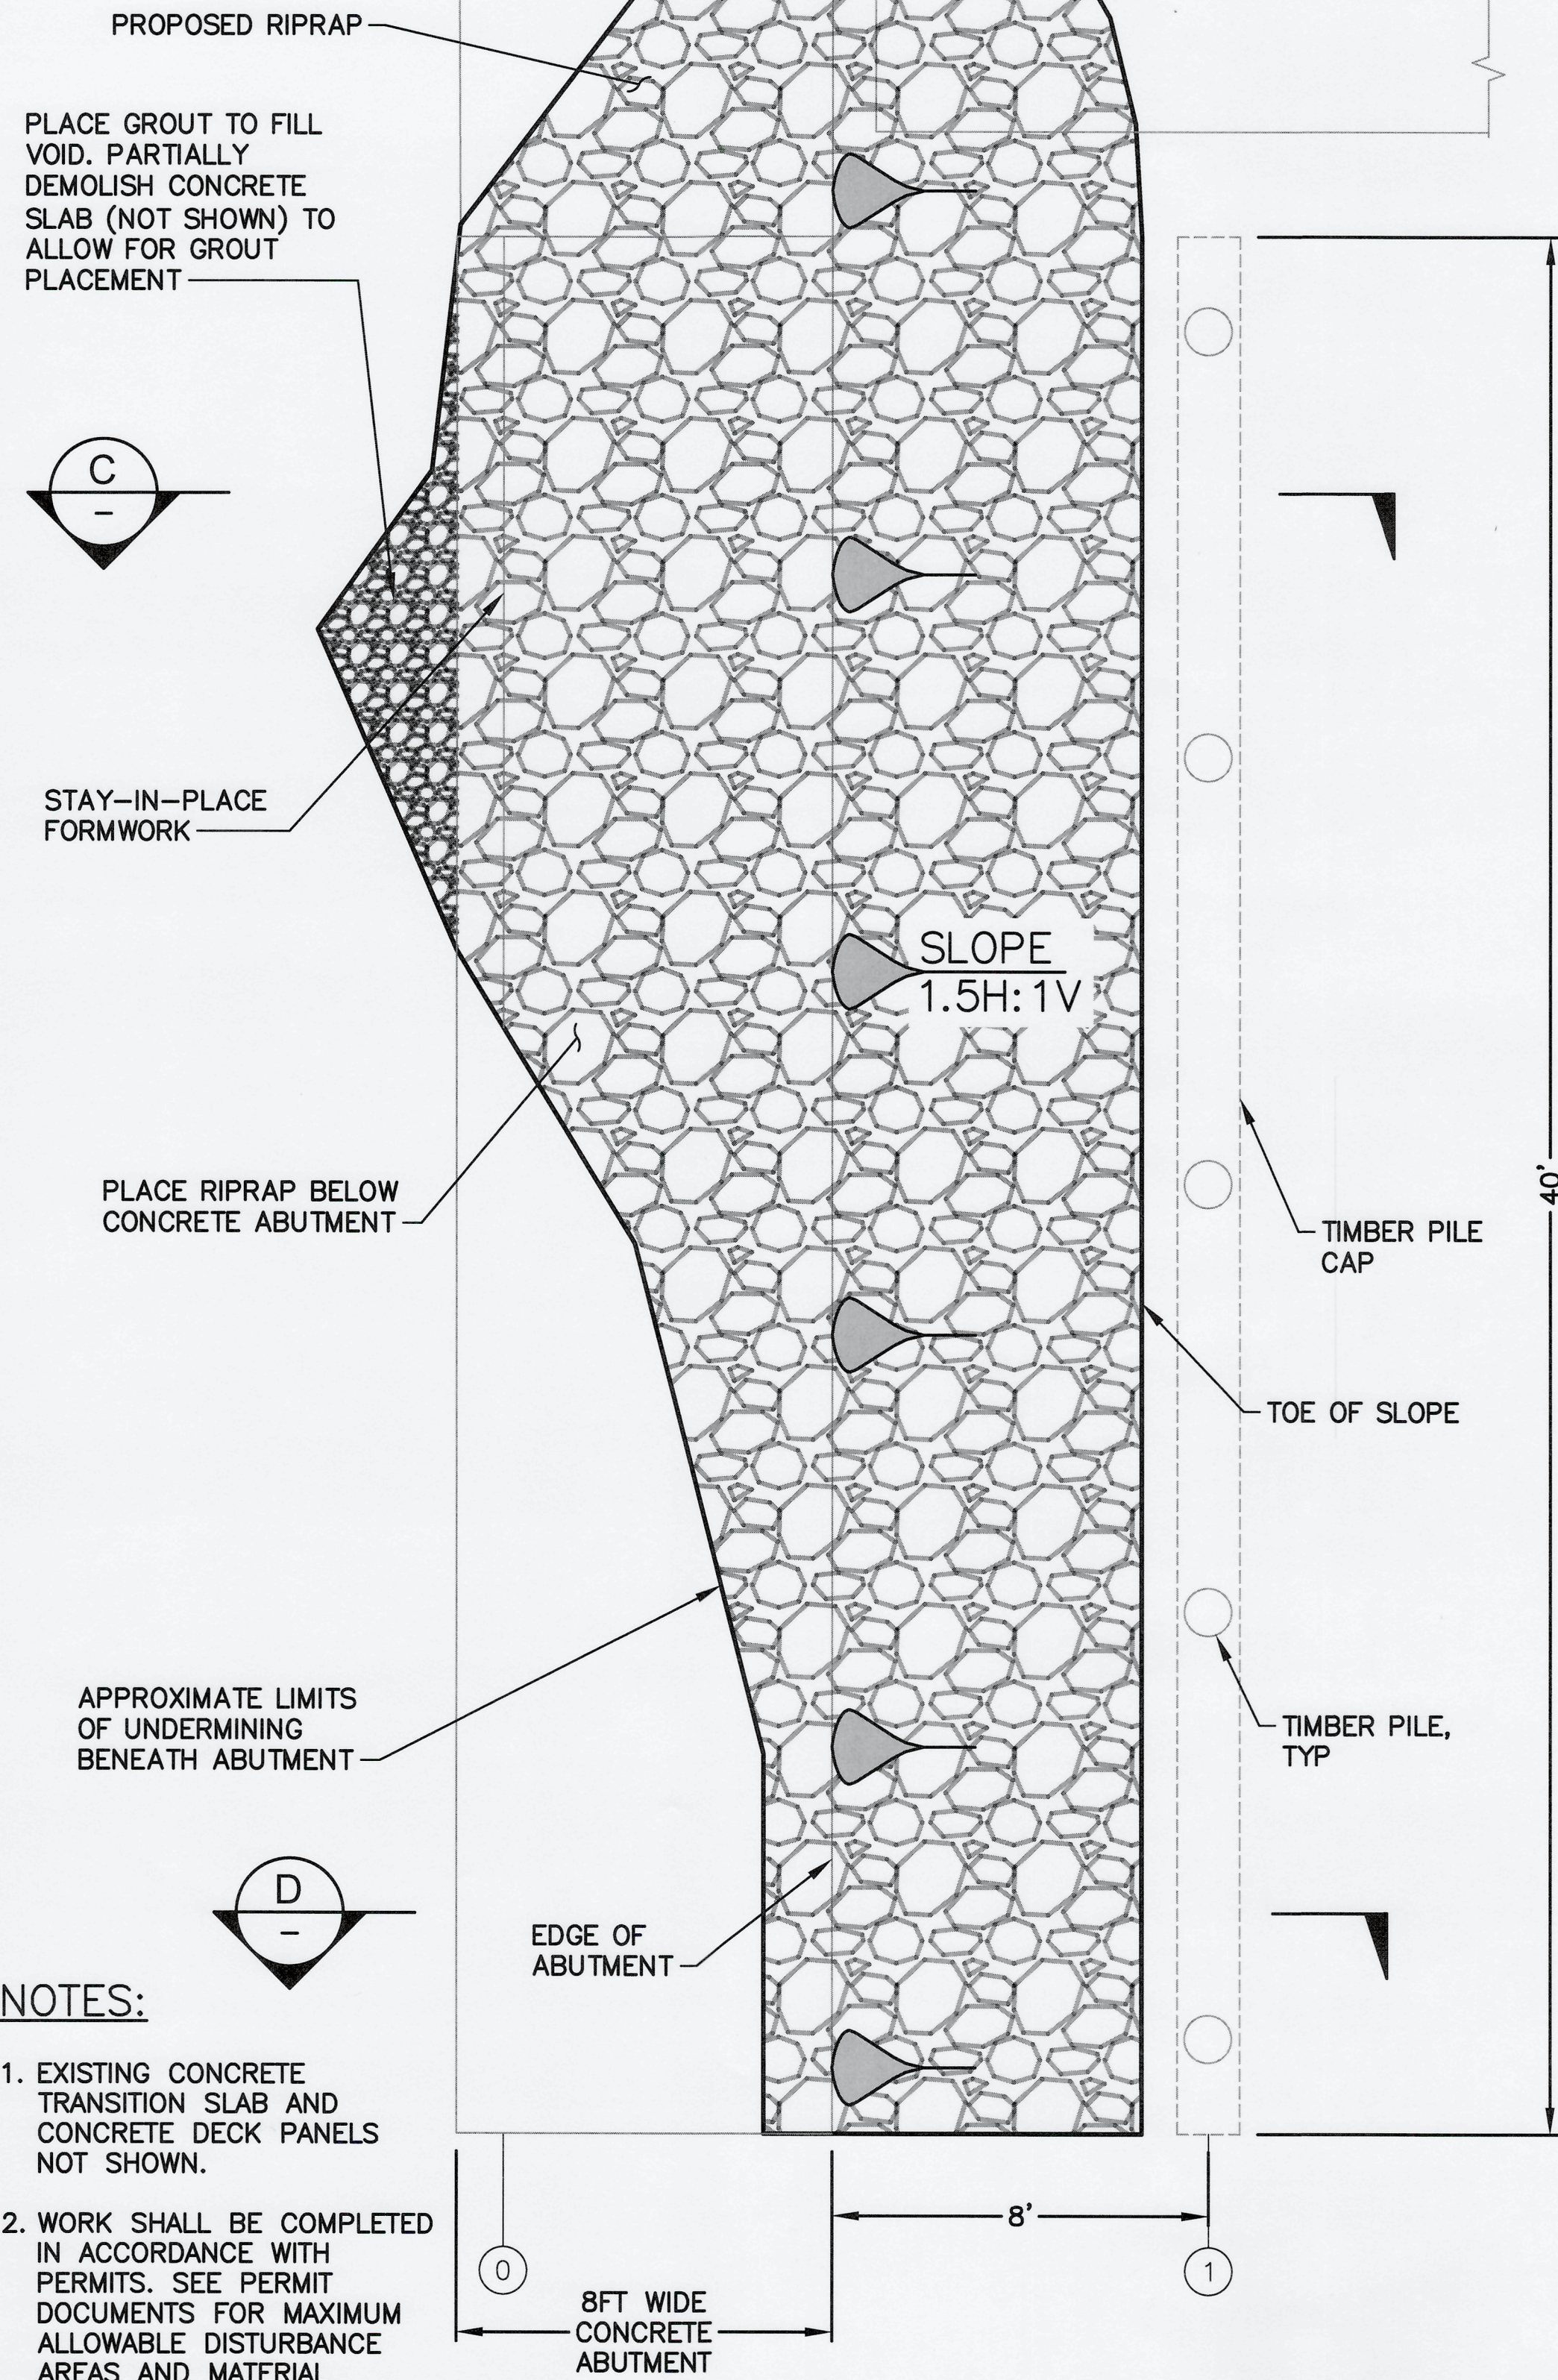


NOTES:

1. EXISTING CONCRETE TRANSITION SLAB AND CONCRETE DECK PANELS NOT SHOWN.
2. WORK SHALL BE COMPLETED IN ACCORDANCE WITH PERMITS. SEE PERMIT DOCUMENTS FOR MAXIMUM ALLOWABLE DISTURBANCE AREAS AND MATERIAL PLACEMENT QUANTITIES.

4
G2 **ENLARGED PLAN-SHORELINE PROTECTION**
SCALE: NTS

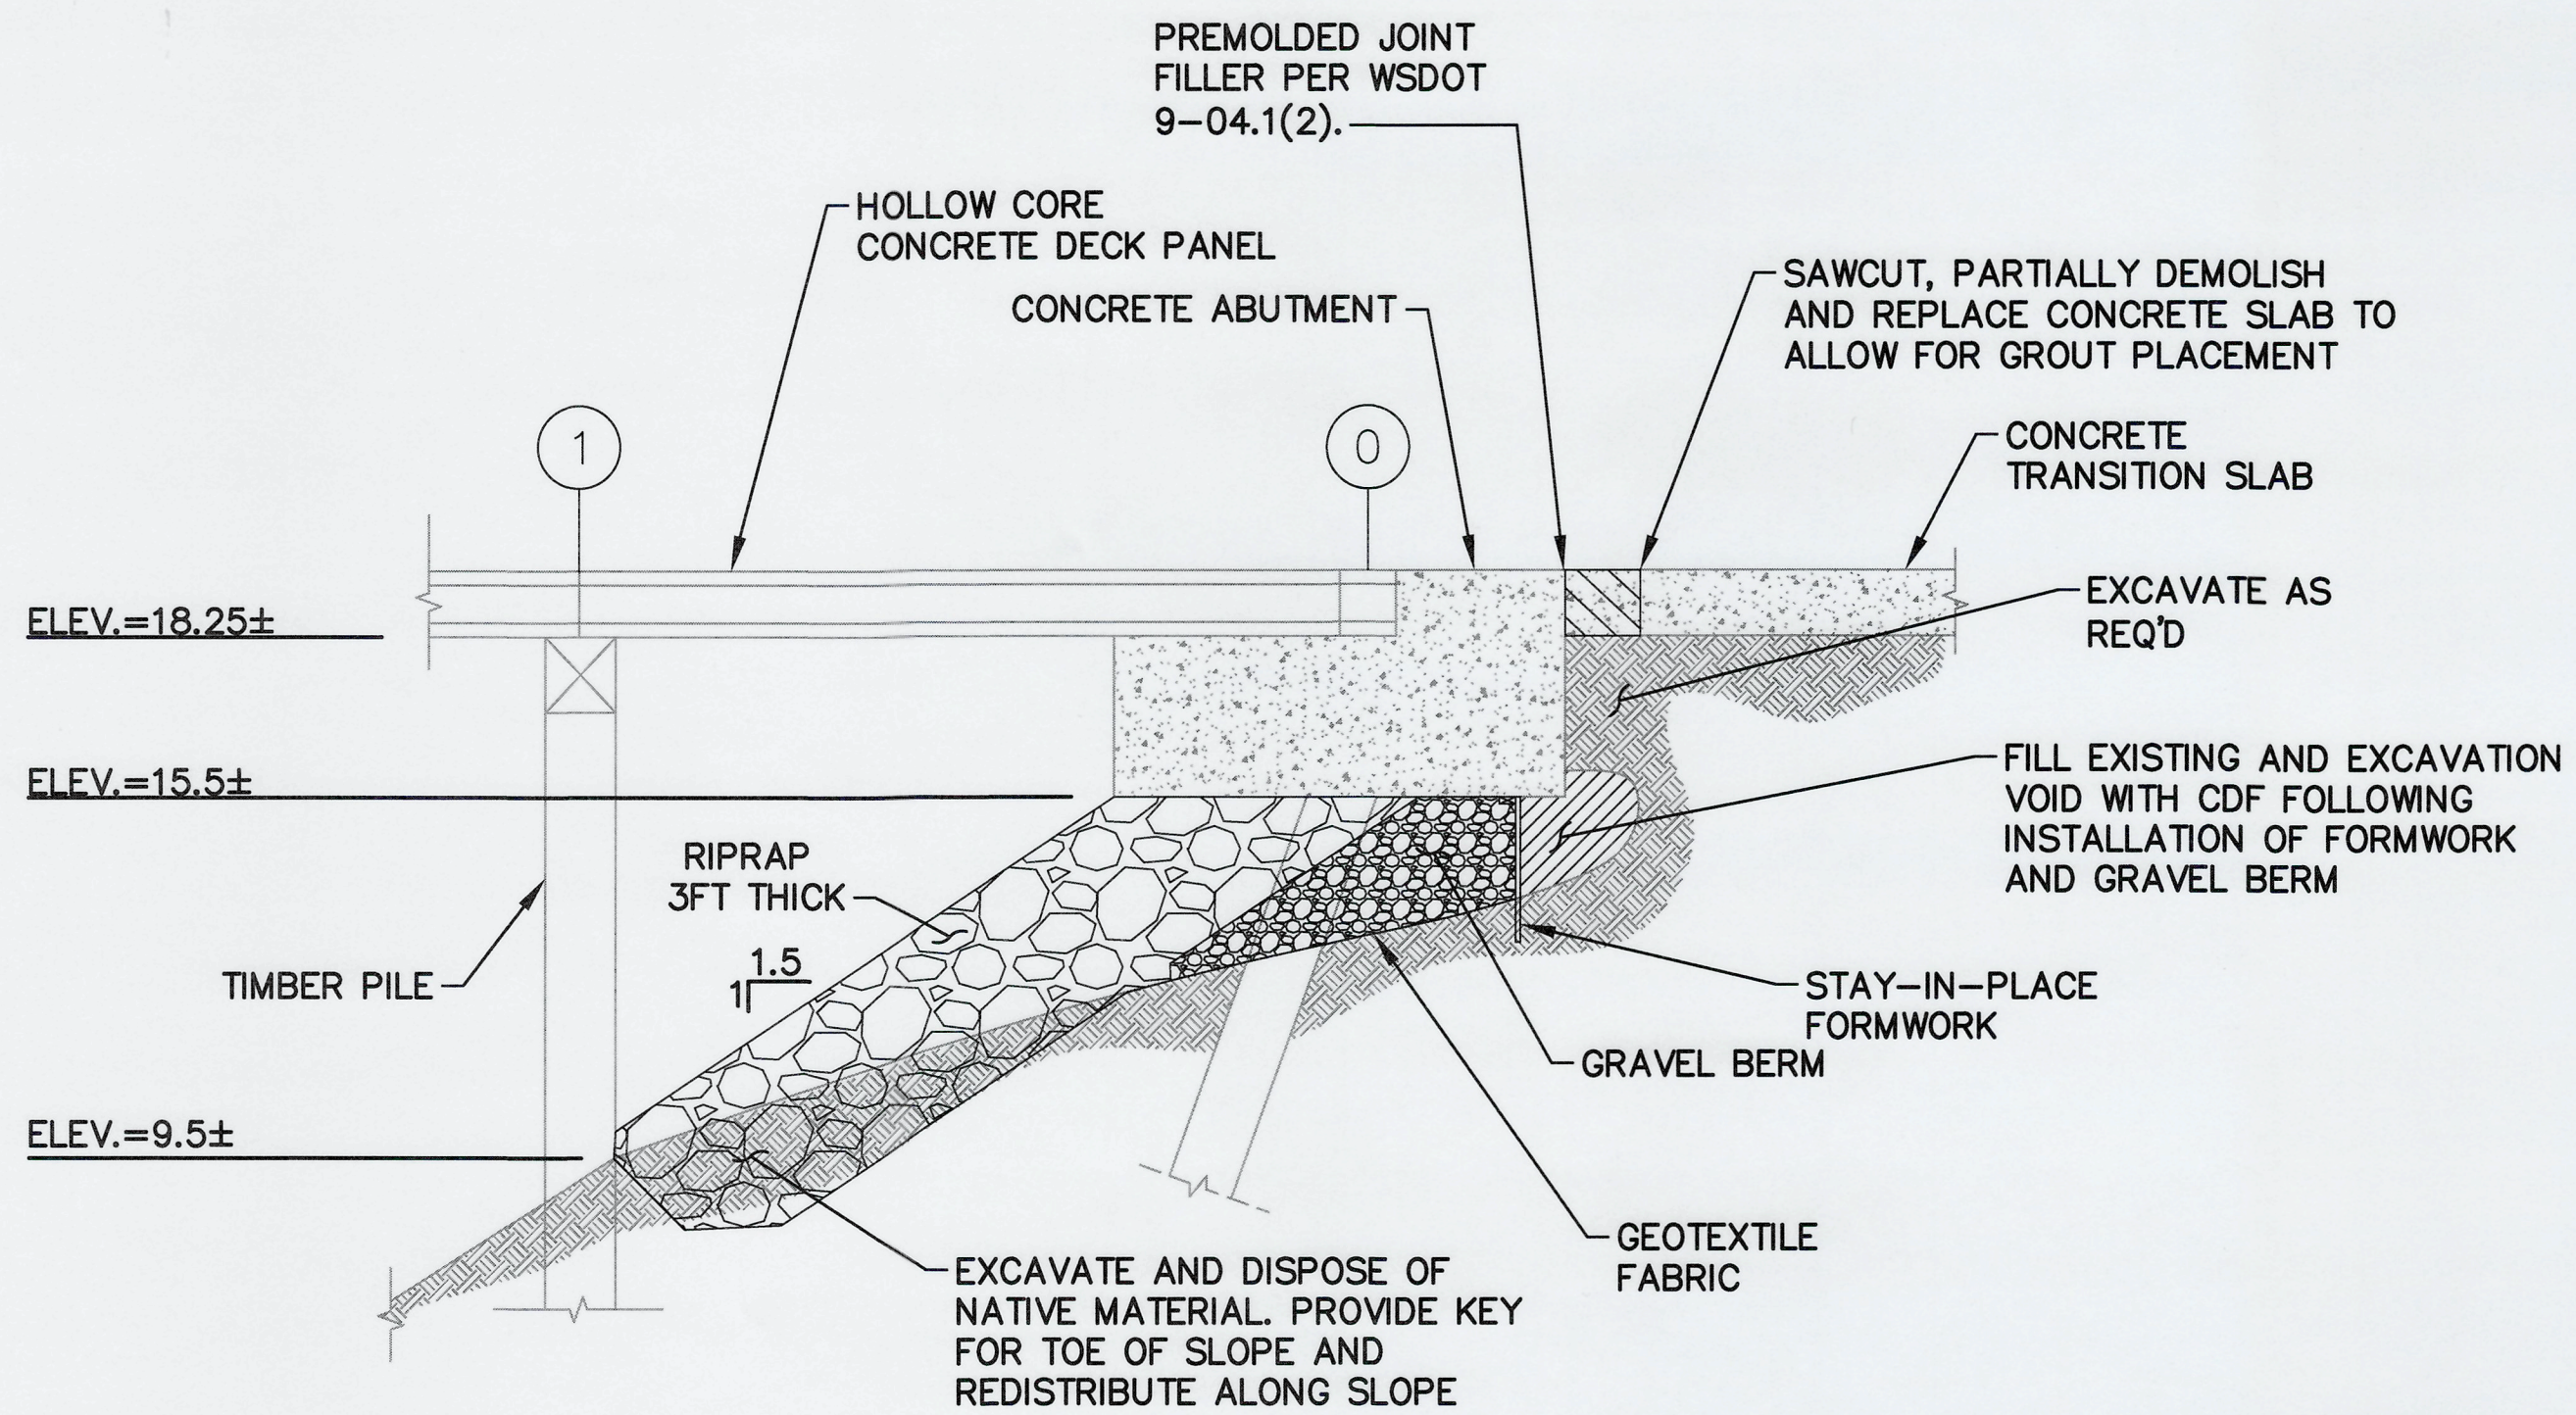

C
- **SECTION - SHORELINE PROTECTION**
SCALE: 1" = 4'-0"

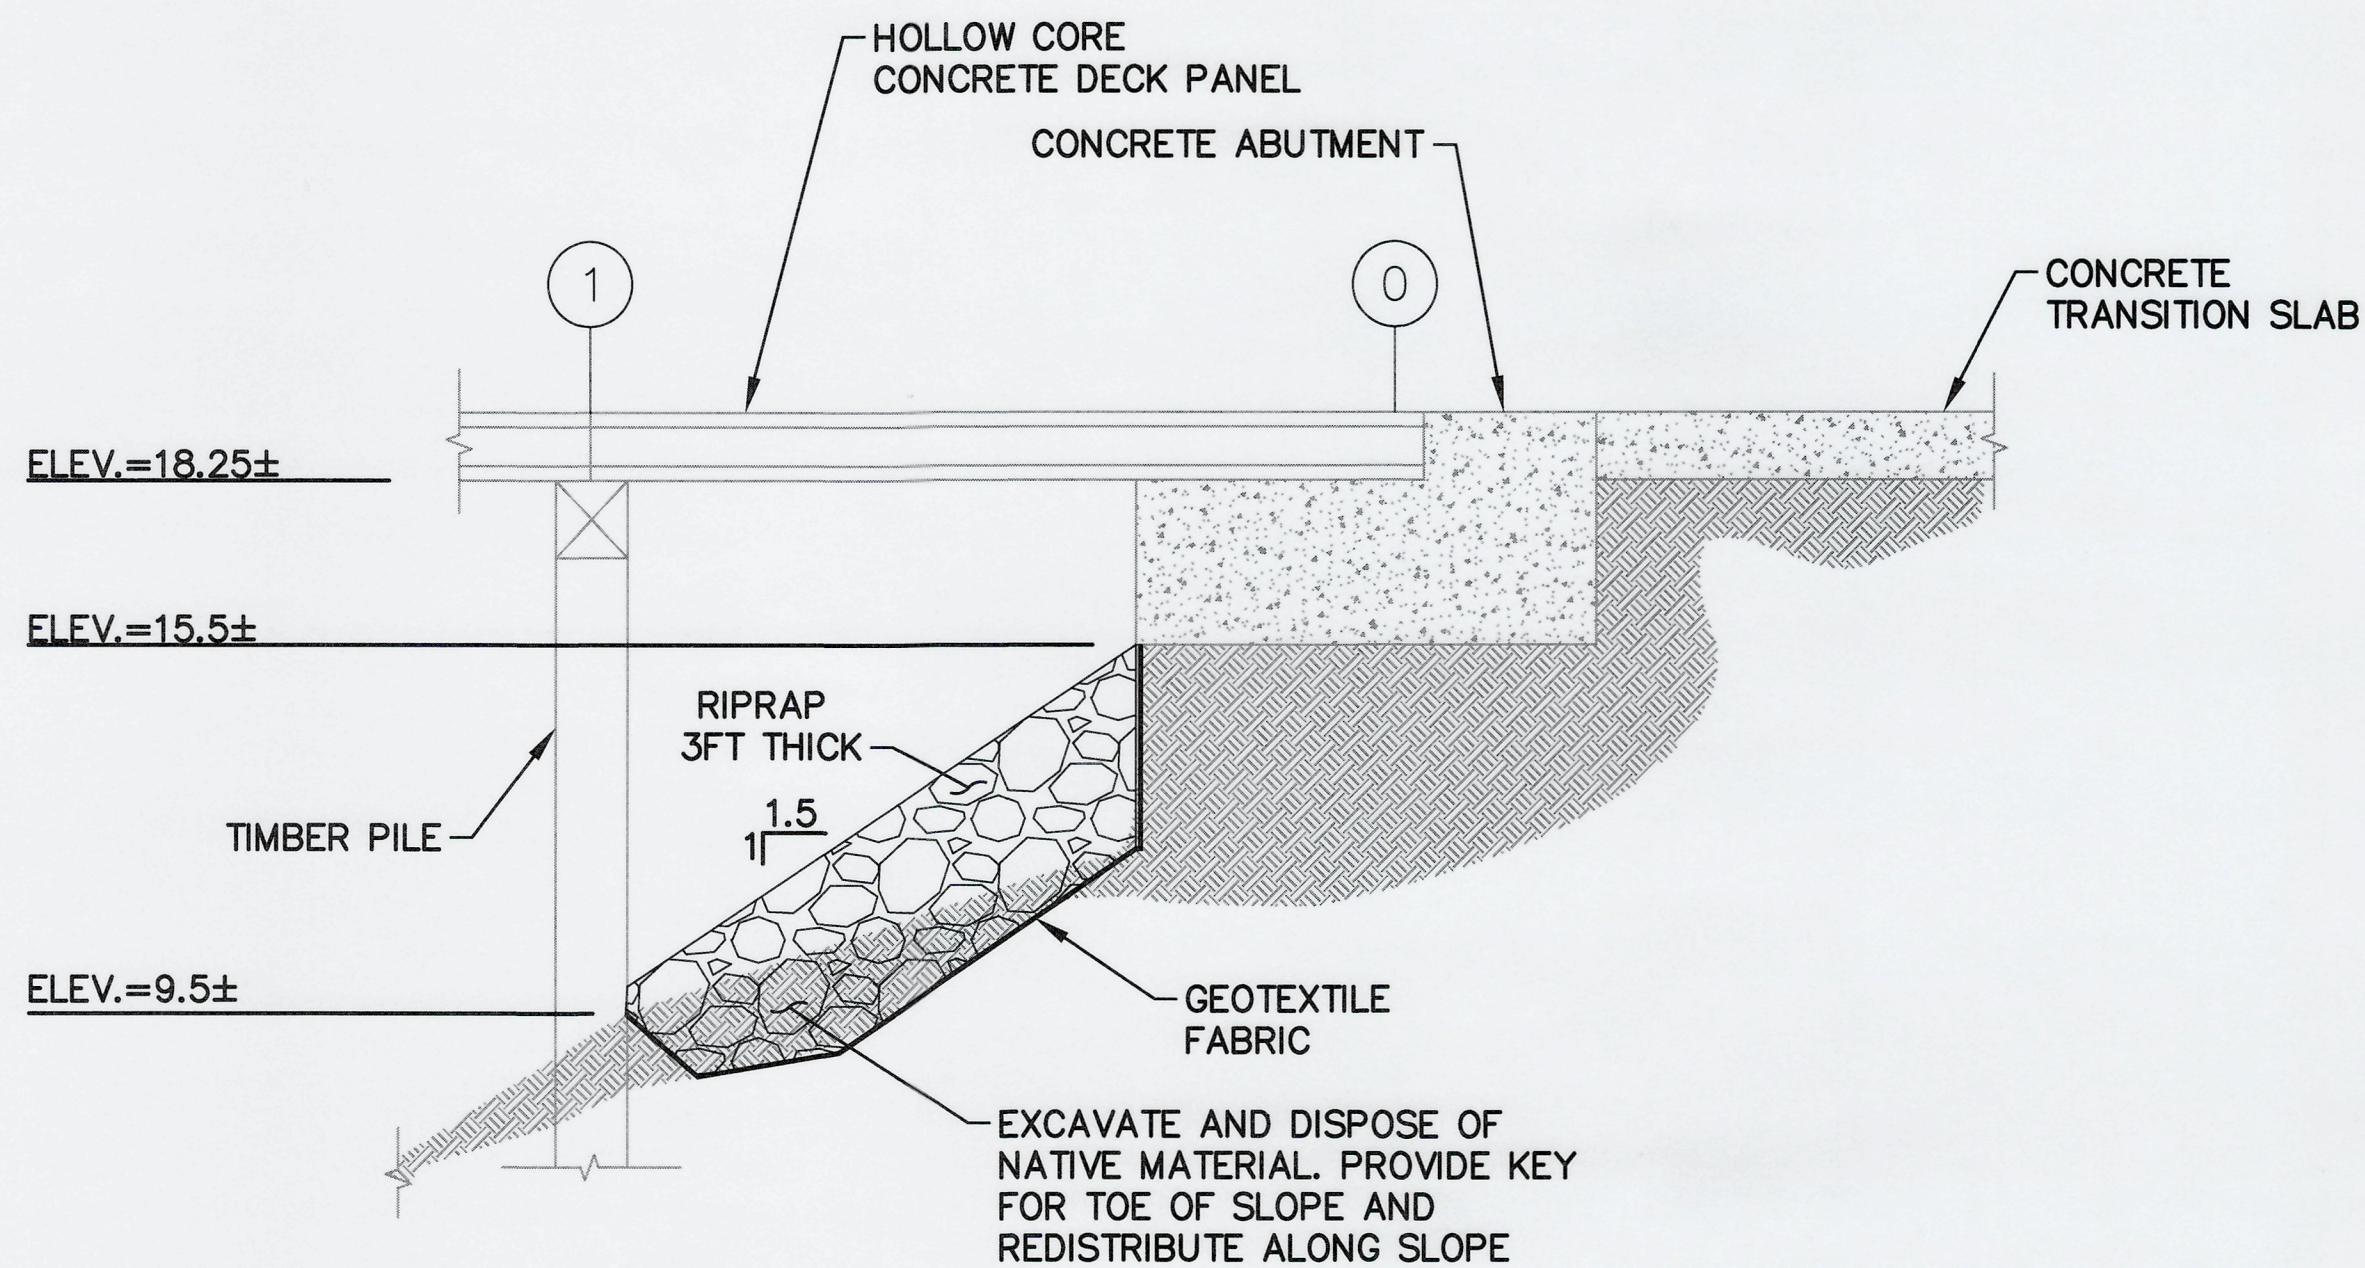

D
- **SECTION - SHORELINE PROTECTION**
SCALE: 1" = 4'-0"

4' 0' 4' 8'
SCALE: 1"=4'

6687 S4 10 OF 10	CONTRACT/CONS: 071776 M. ID: PHASE: BID SET	TOWNSHIP: DAT-HRZ: WA83-SF PARCEL:	RANGE: VERT:	SECTION: Tide 22 1933 DRAWING SCALE: AS NOTED	APPROVED: <i>[Signature]</i>	N. COLSON 4/26/24 CHECKED BY DATE A. PATTERSON 4/22/24 PROJ. ENGR DATE PRINTED BY: apatterson Oct 22, 2024 PORT ADDRESS: ONE SITCUM PLAZA TACOMA, WA 98401-1837				P.O. BOX 1837 TACOMA, WA 98401 (206) 388-1841 DATE: APPR: BY: REVISION: MARK: