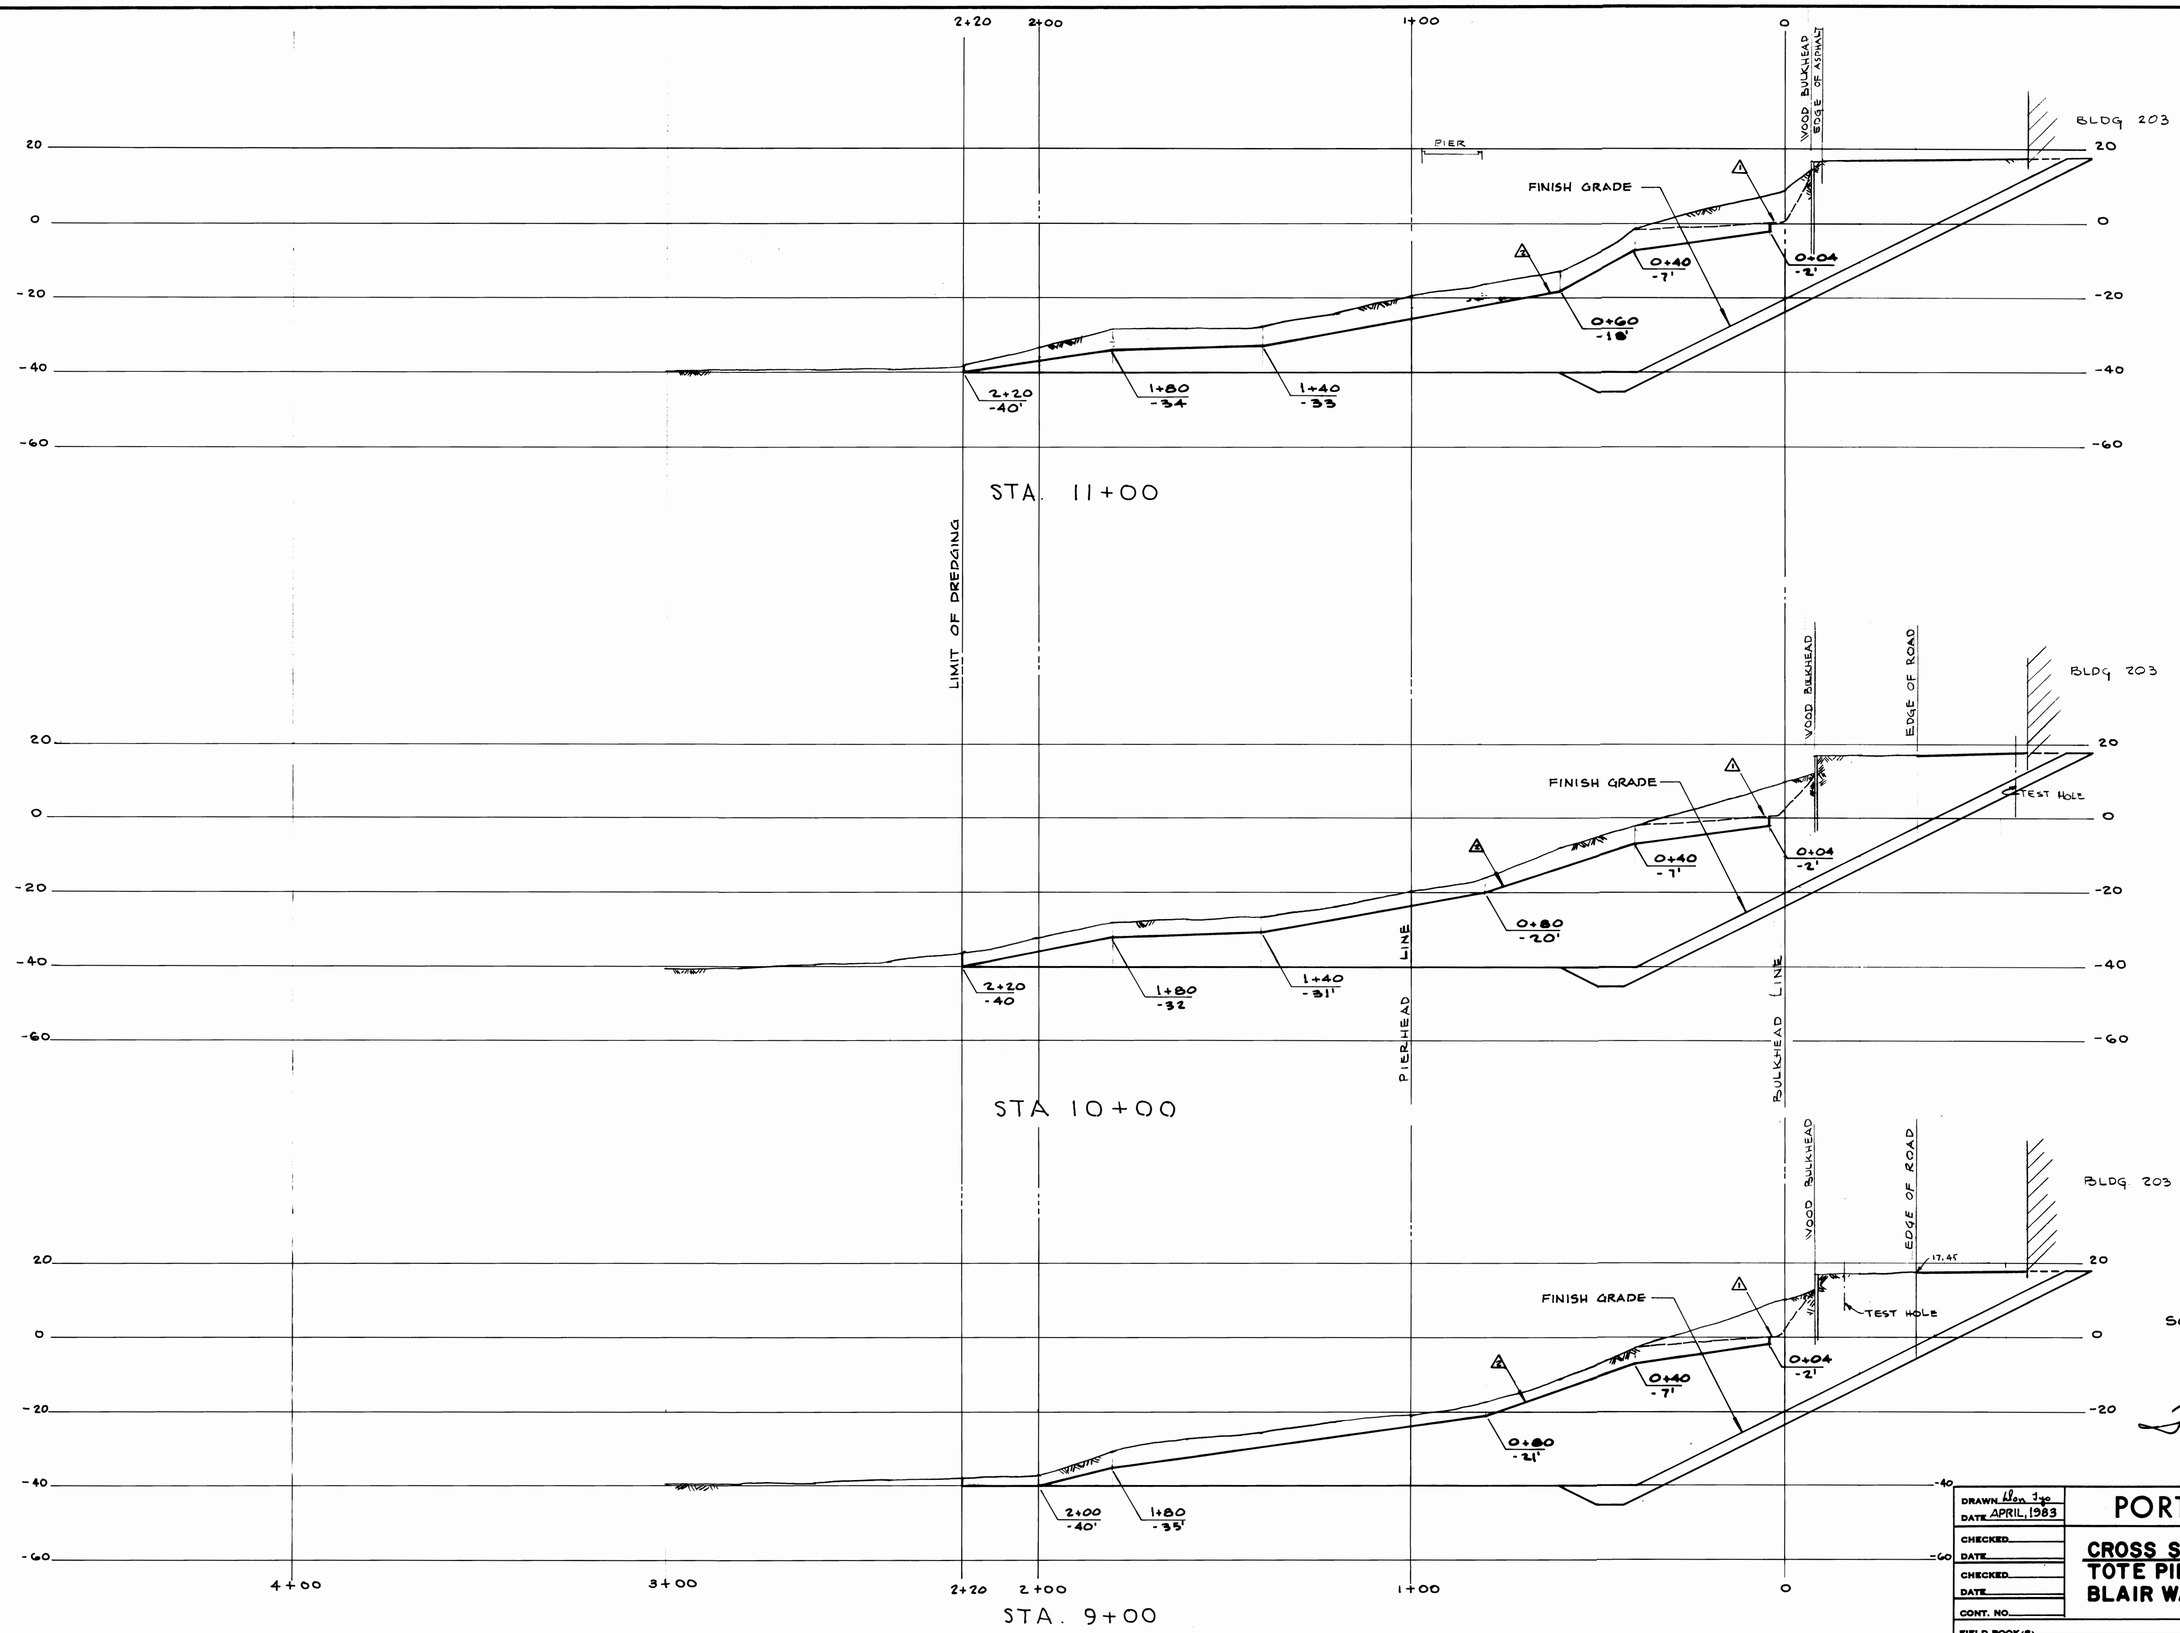

SOUNDED - NOV., 1982

C-5

DRAWN Ron Ige	PORT OF TACOMA
DATE APRIL, 1983	
CHECKED	CROSS SECTIONS 9+00-11+00
DATE	TOTE PIER FACILITY
CHECKED	BLAIR WATERWAY-1983
DATE	
CONT. NO.	
FIELD BOOK(S)	SCALE 1" = 20' H & V.
APPROVED R L MacLeod CHIEF ENGINEER 5/20/83 DATE	DRAWING NO. EP 3823-12
	SHEET 6 OF 25

SITTS & HILL ENGINEERS
CIVIL, STRUCTURAL & SURVEYING
2901 SO. 40th TACOMA WA 98409

MARK	REVISION	BY	APP.	DATE
3	UPLAND DISPOSAL BOUNDARY			8-8-83
3	---- SOUNDINGS - JULY 21, 1983			8-4-83

4683