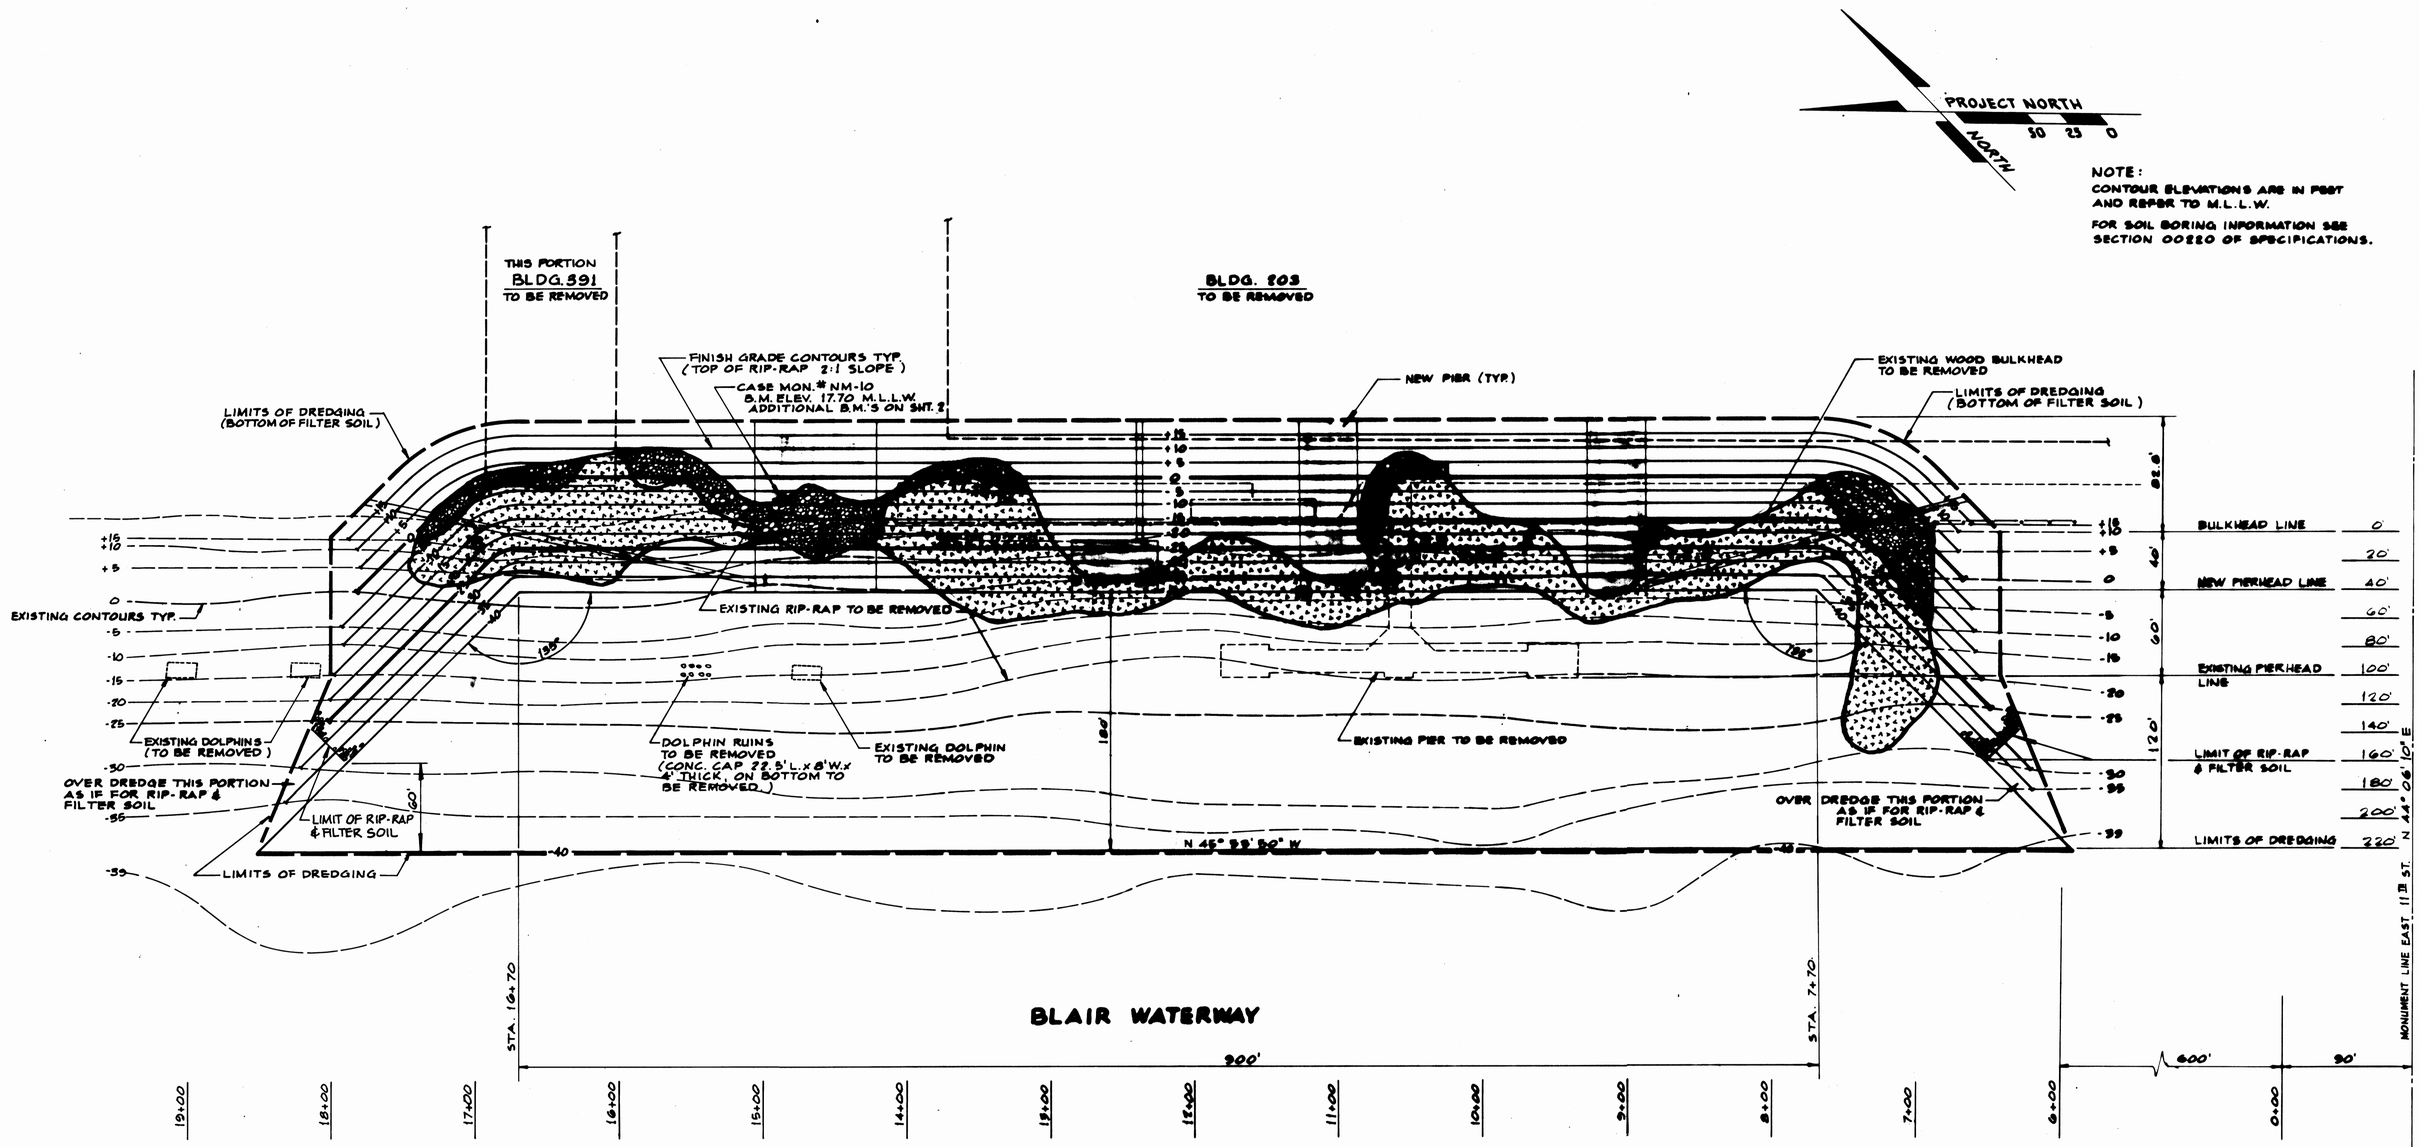

LEGEND:

[redacted] : SPORADIC COVERAGE

[redacted] : SATISFACTORY COVERAGE

1-23 = PHOTOGRAPHS

A = SOIL SAMPLE TAKEN 3/9/85

B = SOIL SAMPLE TAKEN 2/16/86

TOTE CLAIM #4

DIVING INSPECTION 2/16/86

C-2

THOMAS H. SEMON — STATE OF WASHINGTON — PROFESSIONAL ENGINEER

DRAWN D.A.T. DATE APRIL, 1983	PORT OF TACOMA
CHECKED THS DATE 5-11-83	DREDGING PLAN TOTE PIER FACILITY BLAIR WATERWAY - 1983
CHECKED DATE	
CONT. NO.	
FIELD BOOK (S)	SCALE 1" = 50'
APPROVED R. L. MacLeod 5/20/83	DRAWING NO. EP 3823-12
	SHEET 38 OF 25

SITTS & [redacted]
CIVIL, STRUCTURAL & SURVEYING
2501 SO. 40th TACOMA WA 98409

MARK	REVISION	BY	APP.	DATE

4983