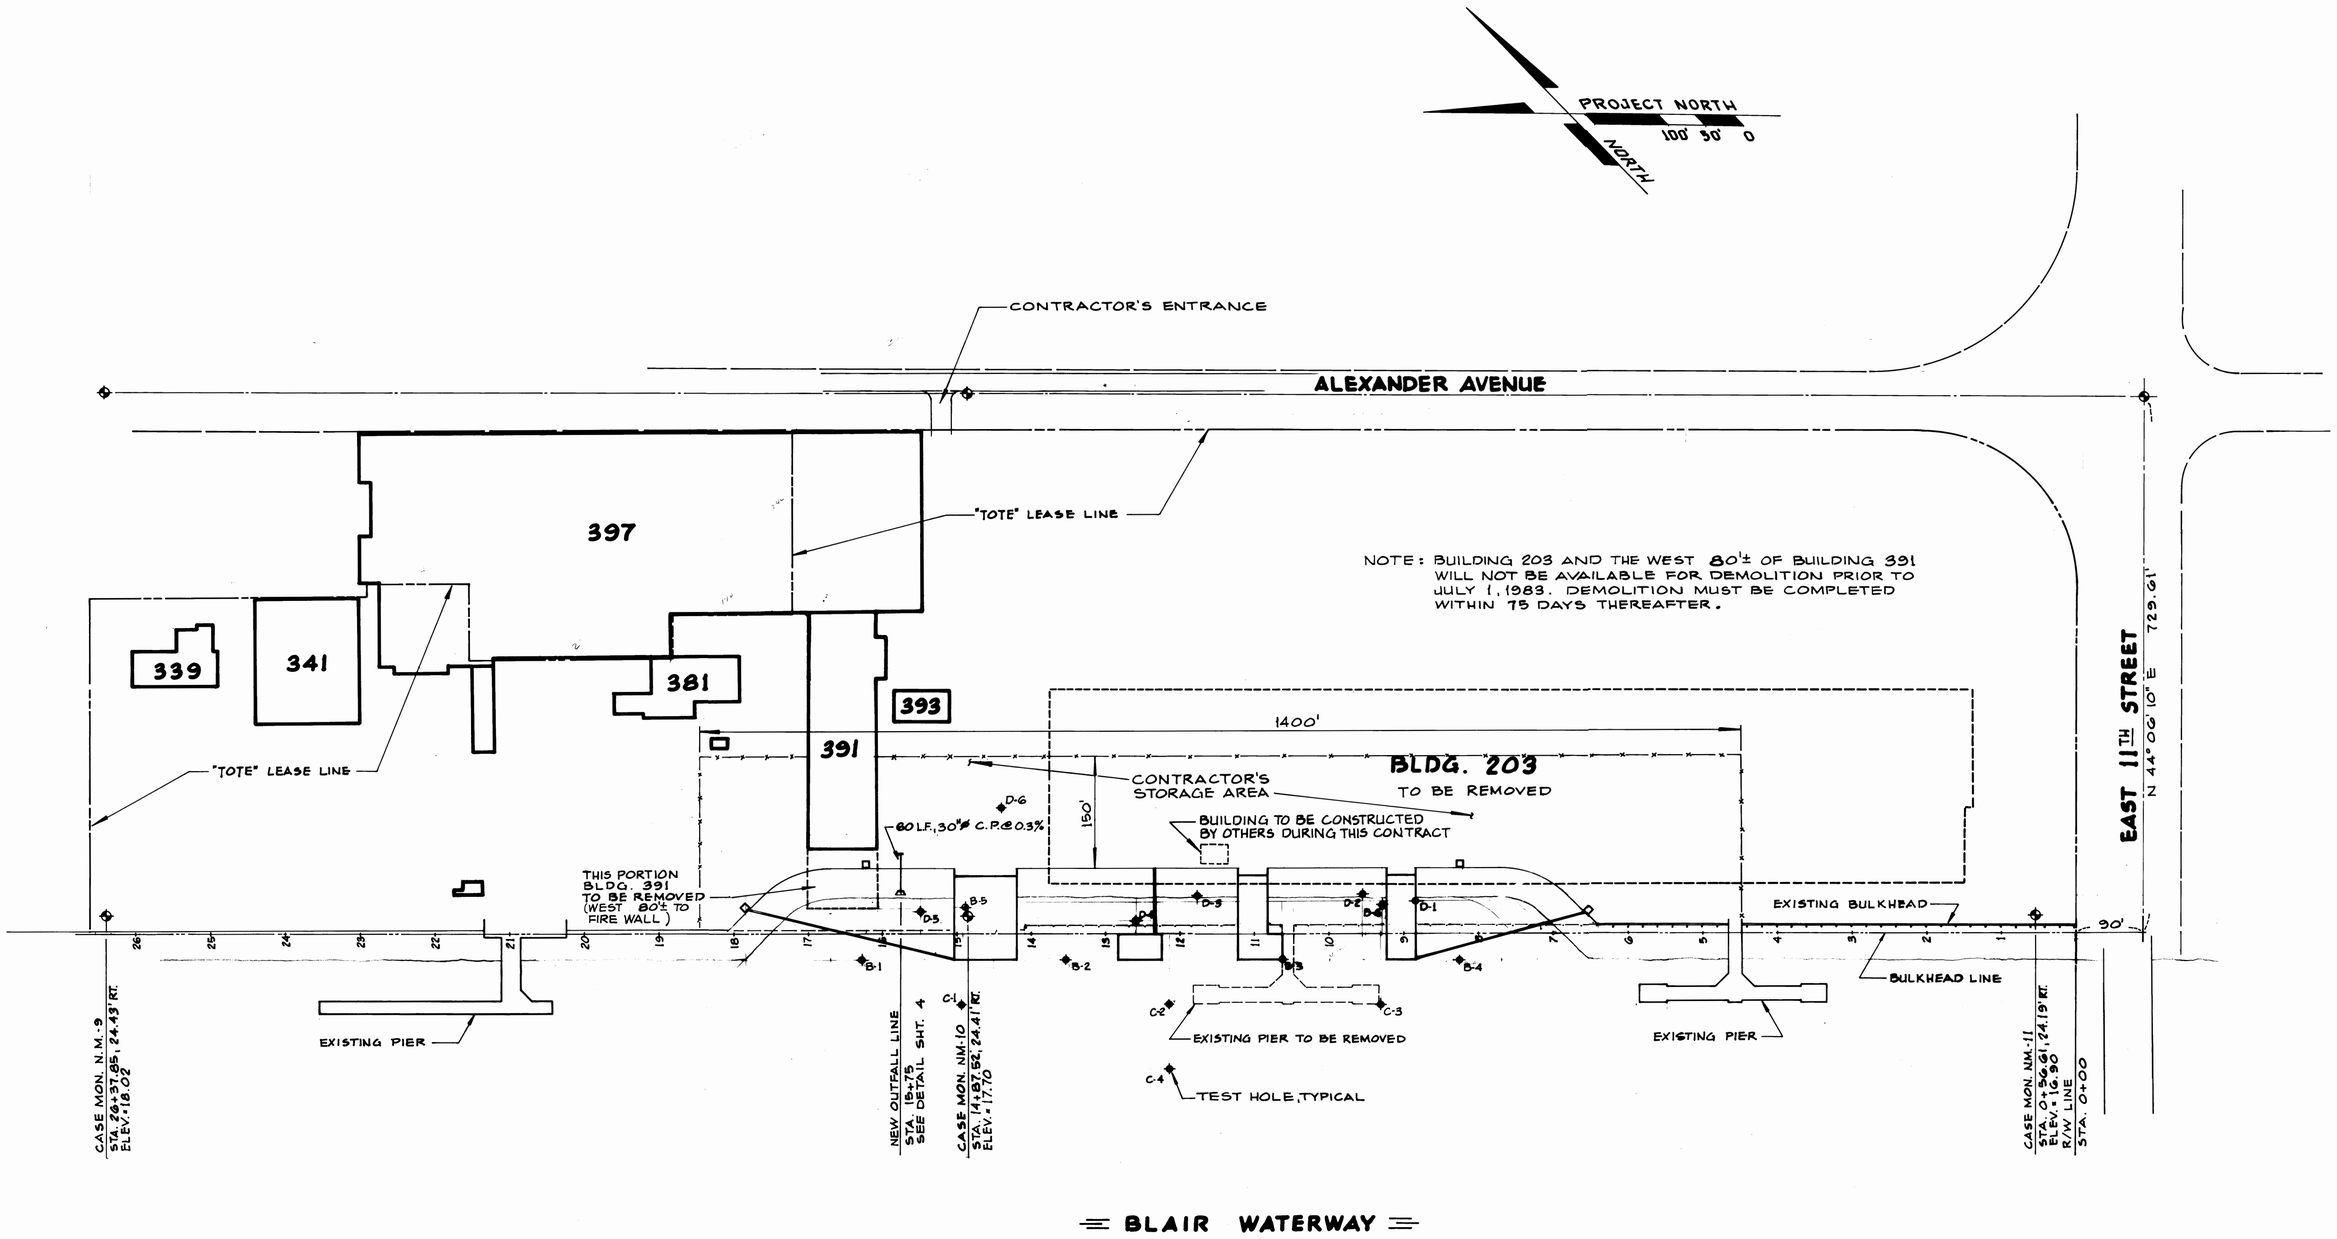

C-1

DRAWN D.A.T. DATE APRIL, 1983	PORT OF TACOMA
CHECKED T.H.S. DATE 5-11-83	SITE PLAN
CHECKED DATE	TOTE PIER FACILITY BLAIR WATERWAY - 1983
CONT. NO.	
FIELD BOOK (S)	SCALE 1" = 100'
APPROVED R. L. MacLeod CHIEF ENGINEER 5/20/83 DATE	DRAWING NO. EP 3823-12
	SHEET 2 OF 25

THOMAS H. SEMON, STATE OF WASHINGTON, REGISTERED PROFESSIONAL ENGINEER

SITTS & HALL ENGINEERS
CIVIL, STRUCTURAL & SURVEYING
2901 SO. 40th TACOMA WA 98409

MARK	REVISION	BY	APP.	DATE

4685