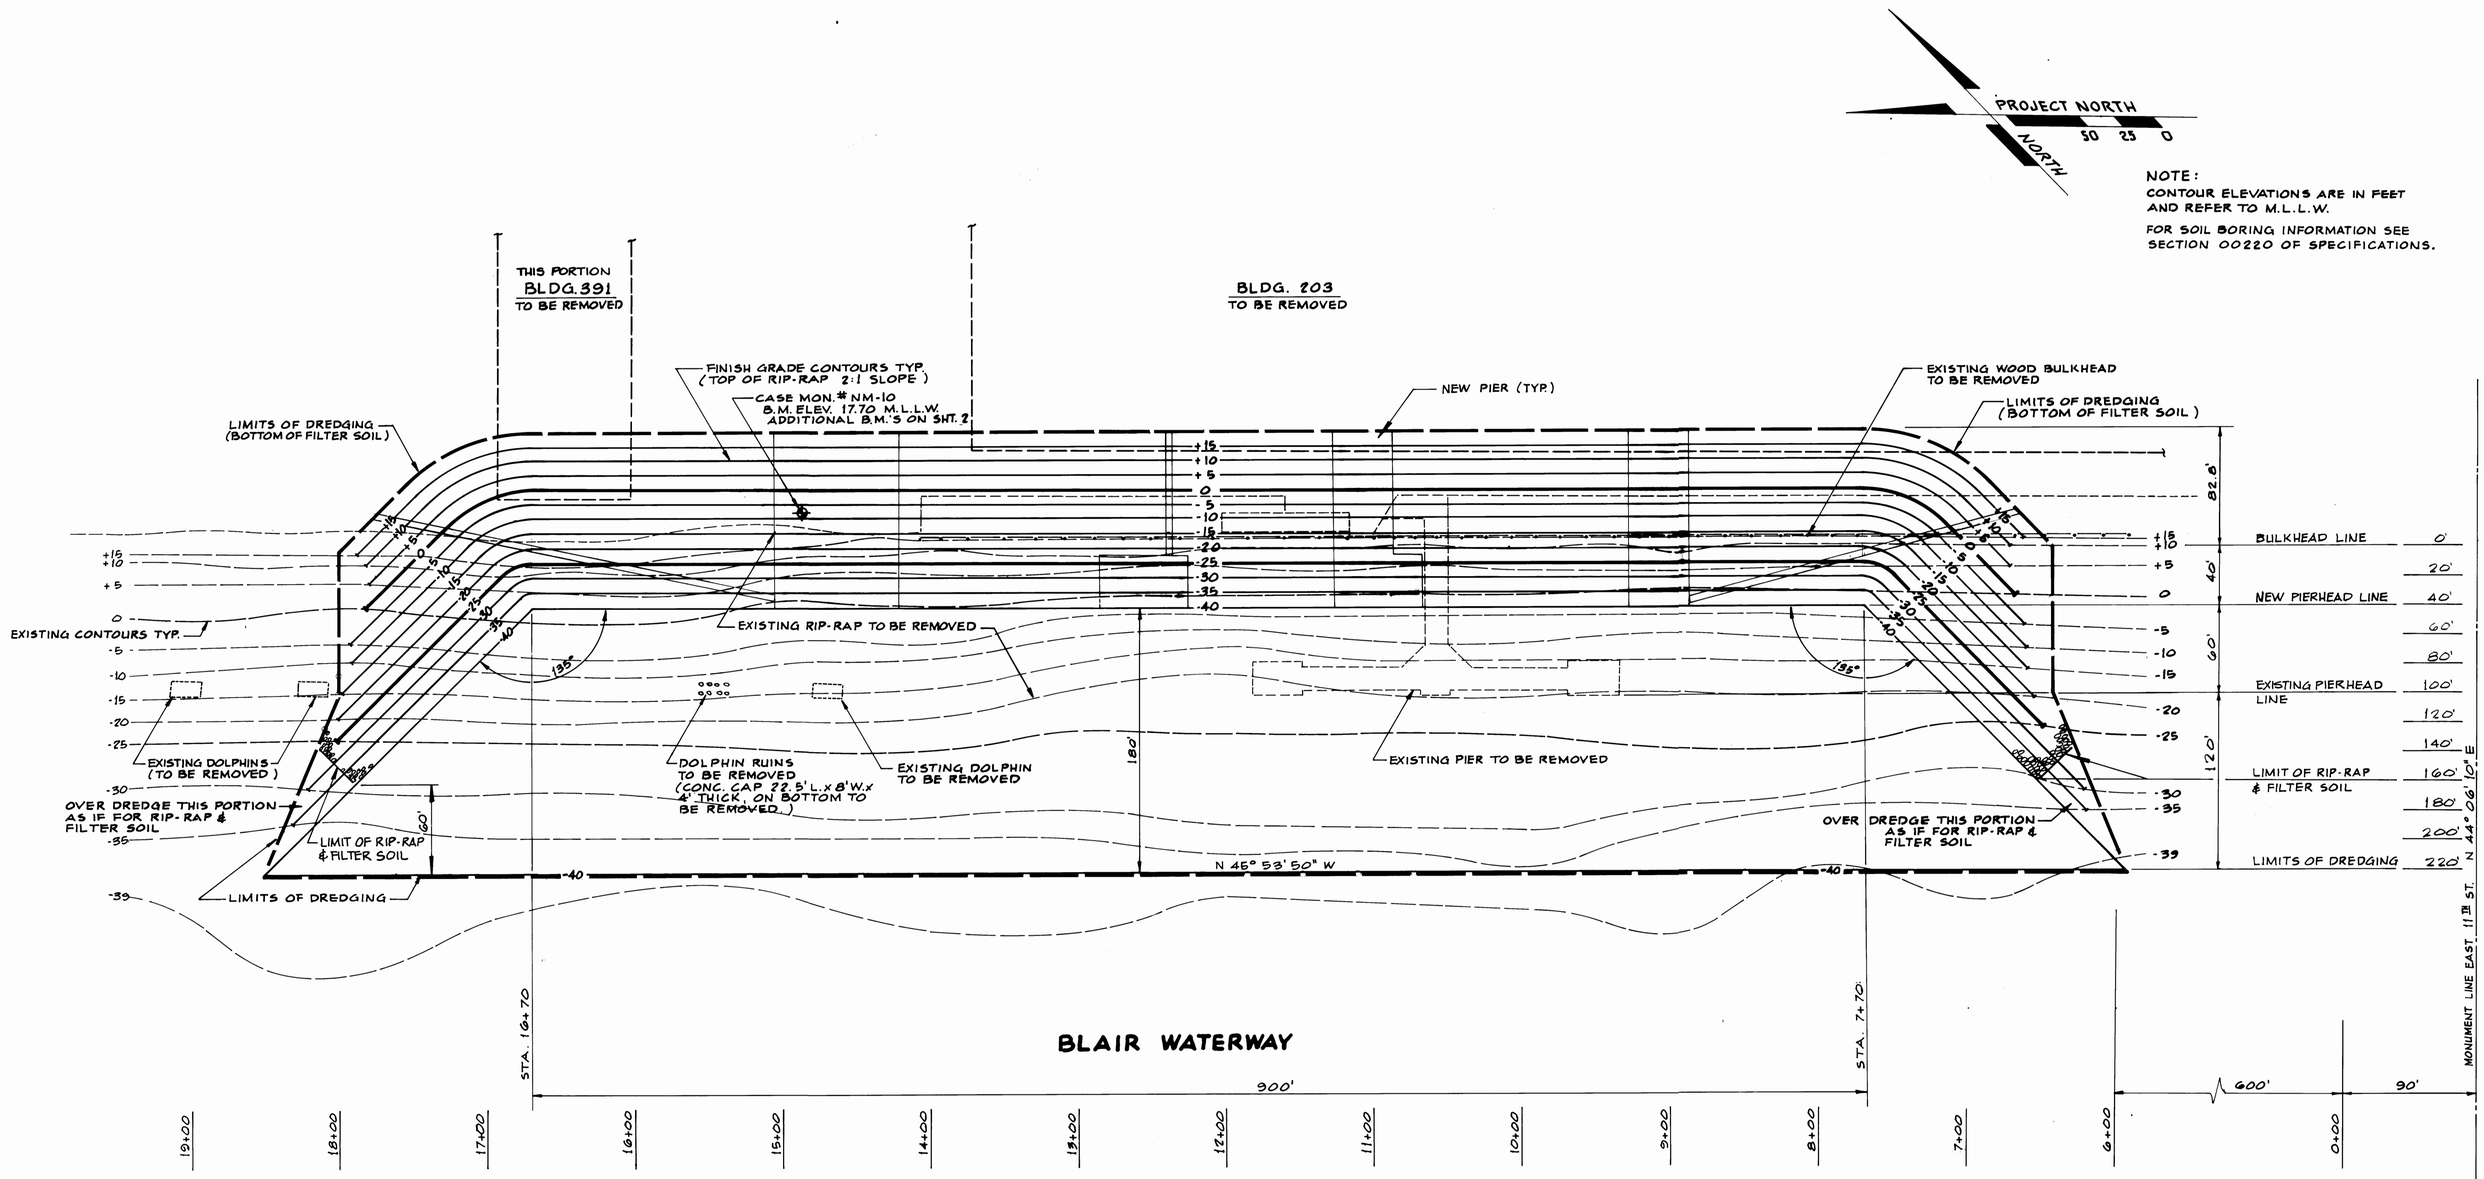

NOTE:
CONTOUR ELEVATIONS ARE IN FEET AND REFER TO M.L.L.W.

FOR SOIL BORING INFORMATION SEE SECTION 00220 OF SPECIFICATIONS.

C-2

THOMAS H. SEVIN
STATE OF WASHINGTON
PROFESSIONAL ENGINEER

DRAWN D.A.T. DATE APRIL, 1983	PORT OF TACOMA
CHECKED THS DATE 6-11-83	DREDGING PLAN TOTE PIER FACILITY BLAIR WATERWAY - 1983
CHECKED DATE	
CONT. NO.	
FIELD BOOK (S)	SCALE 1" = 50'
APPROVED 5/20/83 DATE R. R. MacLeod CHIEF ENGINEER	DRAWING NO. EP 3823-12
	SHEET 3A OF 25

SITTS & HILL ENGINEERS
CIVIL, STRUCTURAL & SURVEYING
2901 SO. 40th TACOMA WA 98409

MARK	REVISION	BY	APP.	DATE

4683