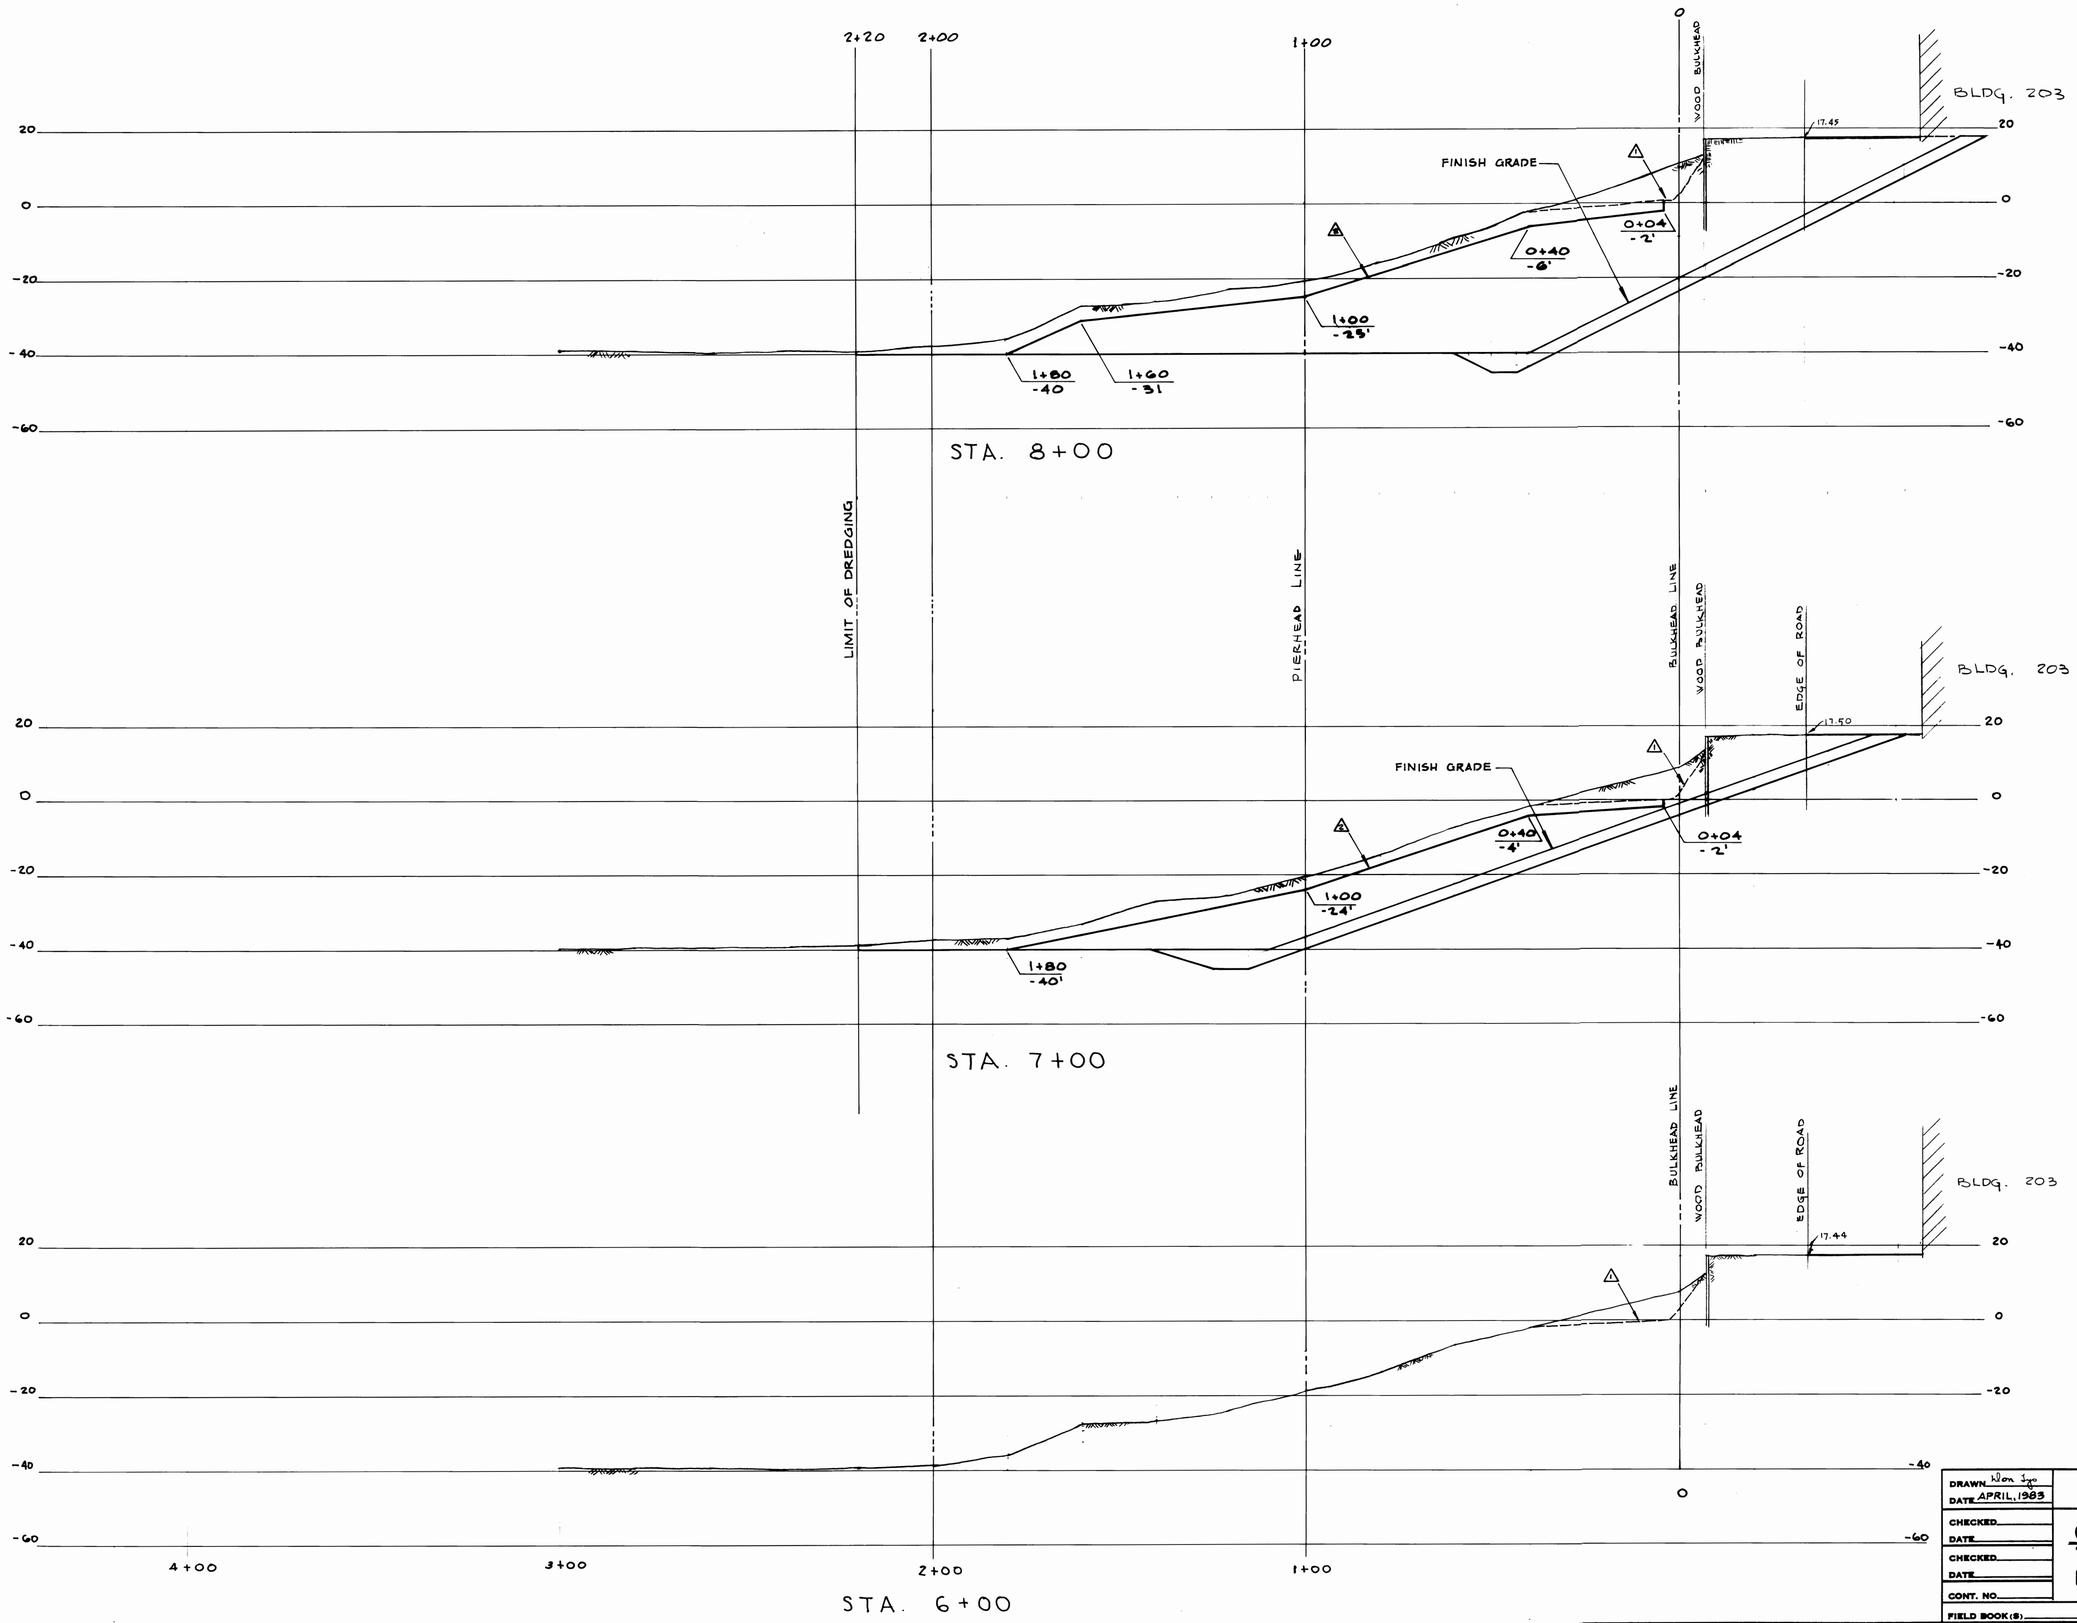

SOUNDED - NOV., 1982

C-4

DRAWN Wm Jr	PORT OF TACOMA
DATE APRIL, 1983	
CHECKED	CROSS SECTIONS 6+00-8+00
DATE	TOTE PIER FACILITY
CHECKED	BLAIR WATERWAY-1983
DATE	
CONT. NO.	
FIELD BOOK(S)	SCALE 1" = 20' H.&V.
APPROVED R R MacLeod CHIEF ENGINEER	5/20/83 DATE — DRAWING NO. EP 3823-12
	SHEET 5 OF 25

SITTS & HILL ENGINEERS
CIVIL, STRUCTURAL & SURVEYING
2901 SO. 40th TACOMA WA 98409

MARK	REVISION	BY	APP.	DATE
2	UPLAND DISPOSAL BOUNDRY			8-9-83
3	----- SOUNDINGS - JULY 21, 1983			8-1-83

4683