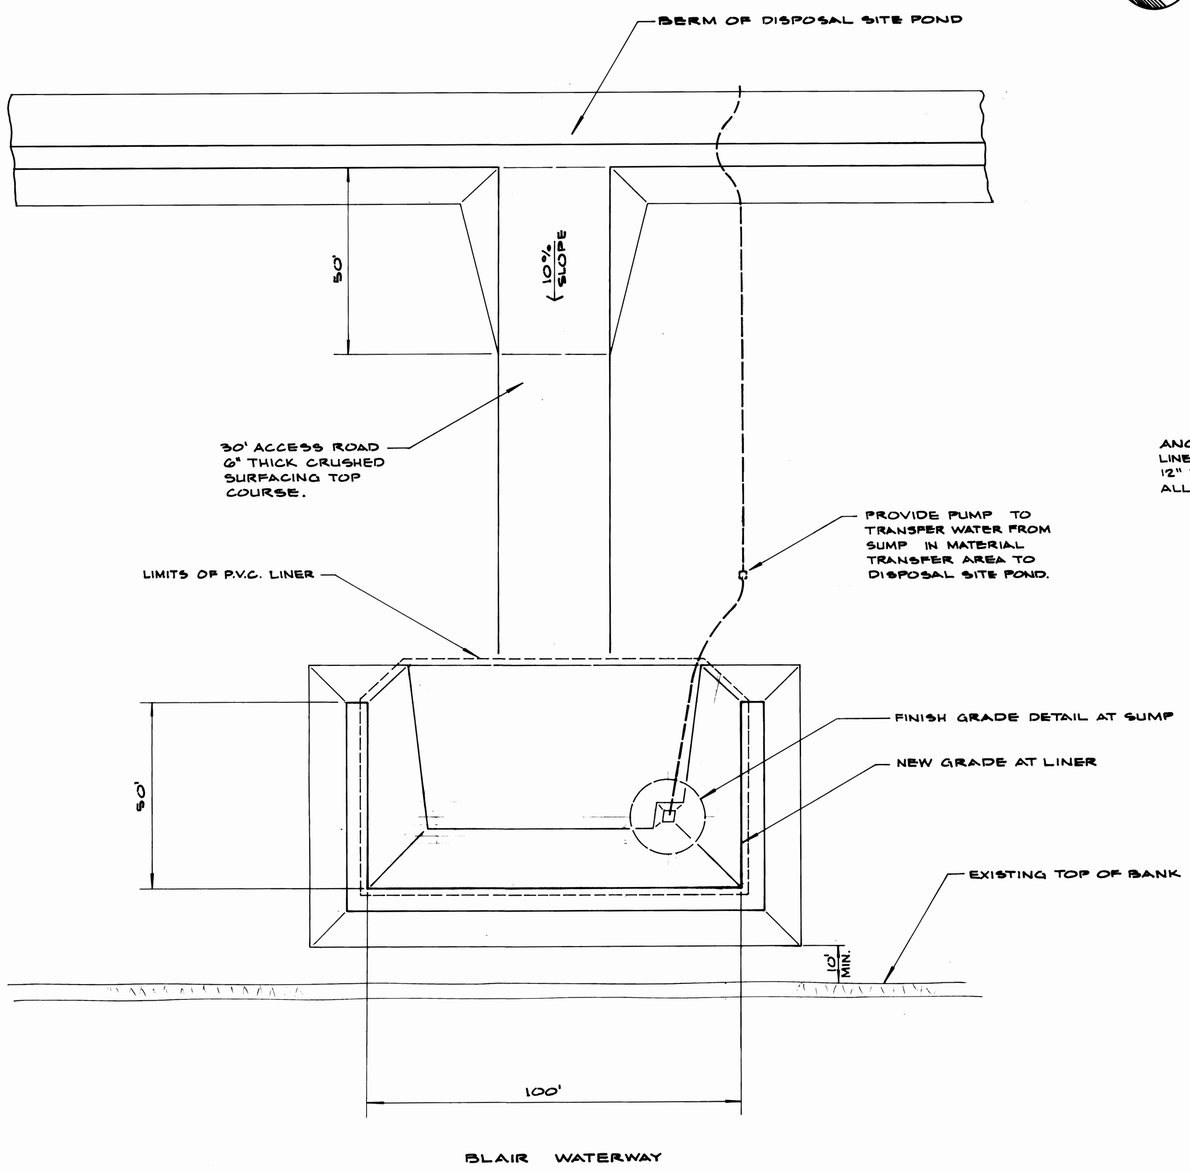

MATERIAL TRANSFER AREA - PLAN
1"=20'

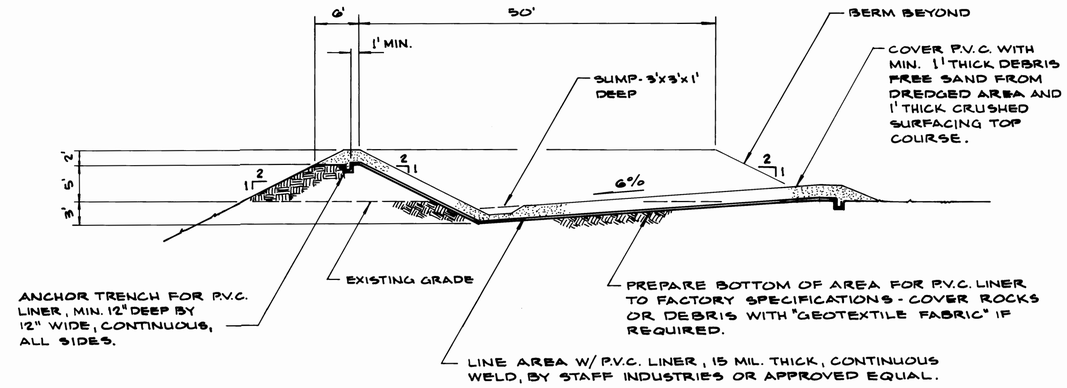

MATERIAL TRANSFER AREA - DETAIL
1"=10'

CC-2

SITTS & HILL ENGINEERS
CIVIL, STRUCTURAL & SURVEYING
2901 SO. 40th TACOMA WA 98409

DRAWN D.A.T. DATE 23 AUG '83	PORT OF TACOMA
CHECKED DATE	MATERIAL TRANSFER AREA
CHECKED DATE	
CONT. NO. 538	
FIELD BOOK(S)	SCALE AS-NOTED
APPROVED 8/31/83 DATE PROJECT MANAGER	DRAWING NO. EP-3823-12
	SHEET 27 OF 27

MARK	REVISION	BY	APP.	DATE

CONTRACT MODIFICATION DRAWING

4767