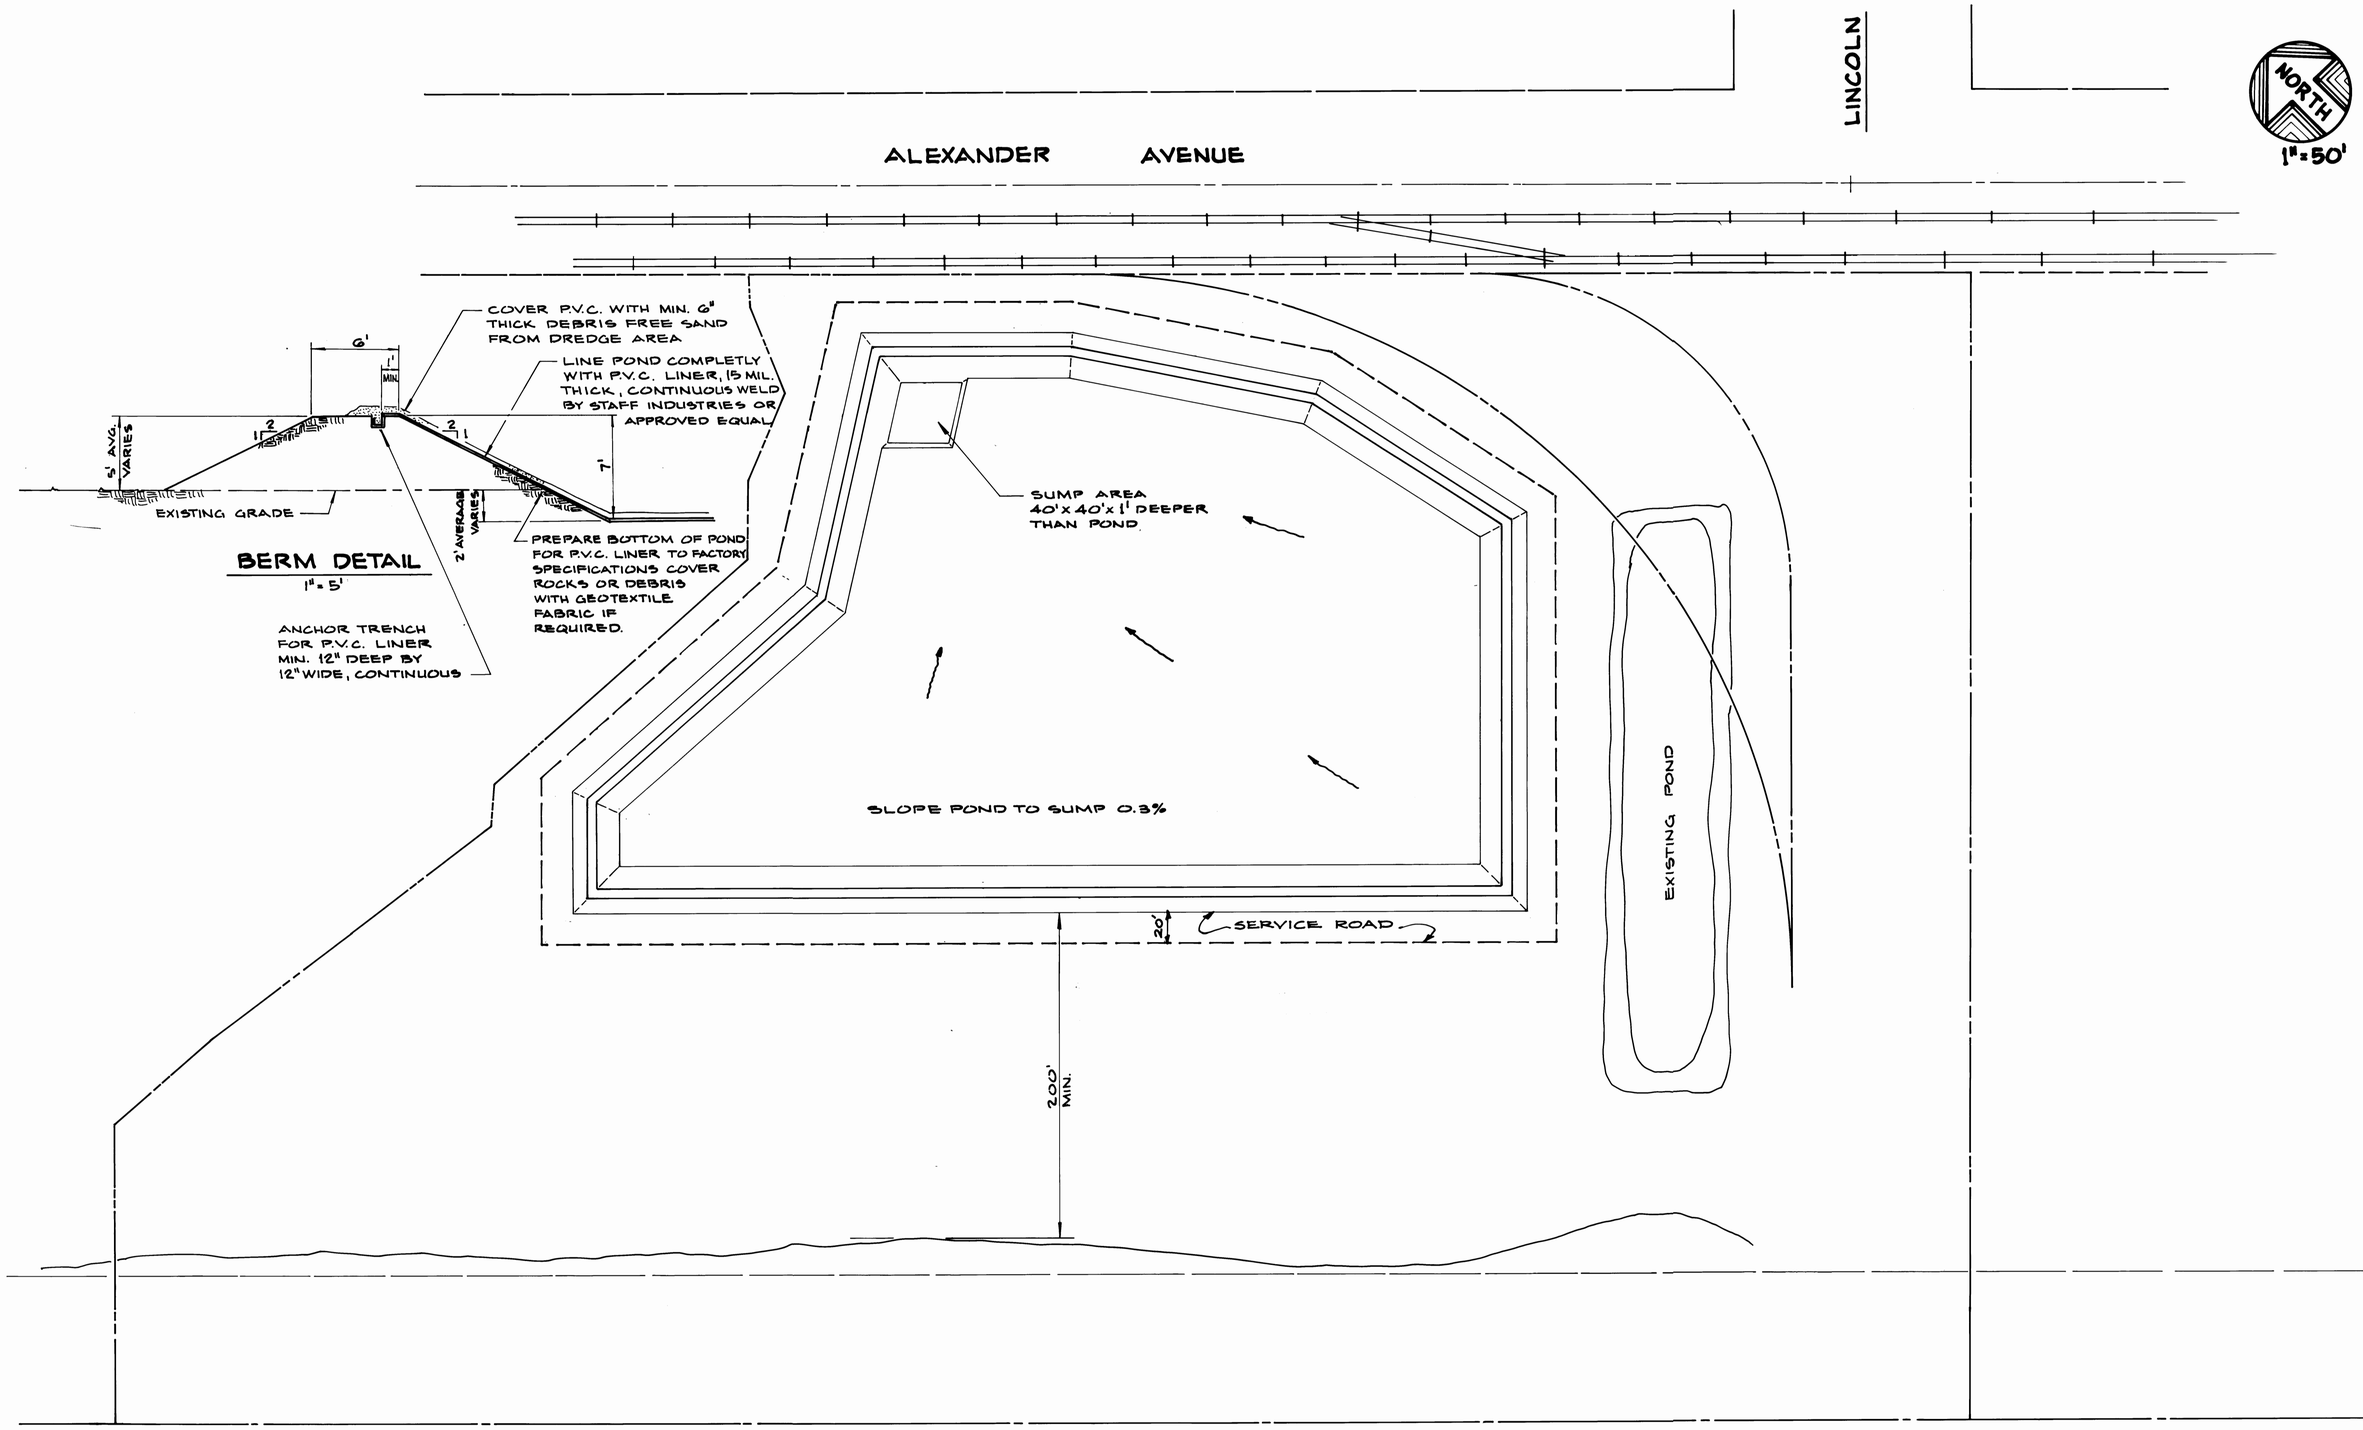

BLAIR WATERWAY

CC-1

SITTS & HILL ENGINEERS
CIVIL, STRUCTURAL & SURVEYING
2901 SO. 40th TACOMA WA 98409

DRAWN D.A.T.	PORT OF TACOMA
DATE 10, AUG '83	
CHECKED	DISPOSAL SITE
DATE	
CHECKED	
DATE	
CONT. NO. 539	
FIELD BOOK(S)	SCALE 1" = 50'
APPROVED 8/30/83 DATE	DRAWING NO. EP-3823-12
PROJECT MANAGER	SHEET 26 OF 27

MARK	REVISION	BY	APP.	DATE

CONTRACT MODIFICATION DRAWING

4767