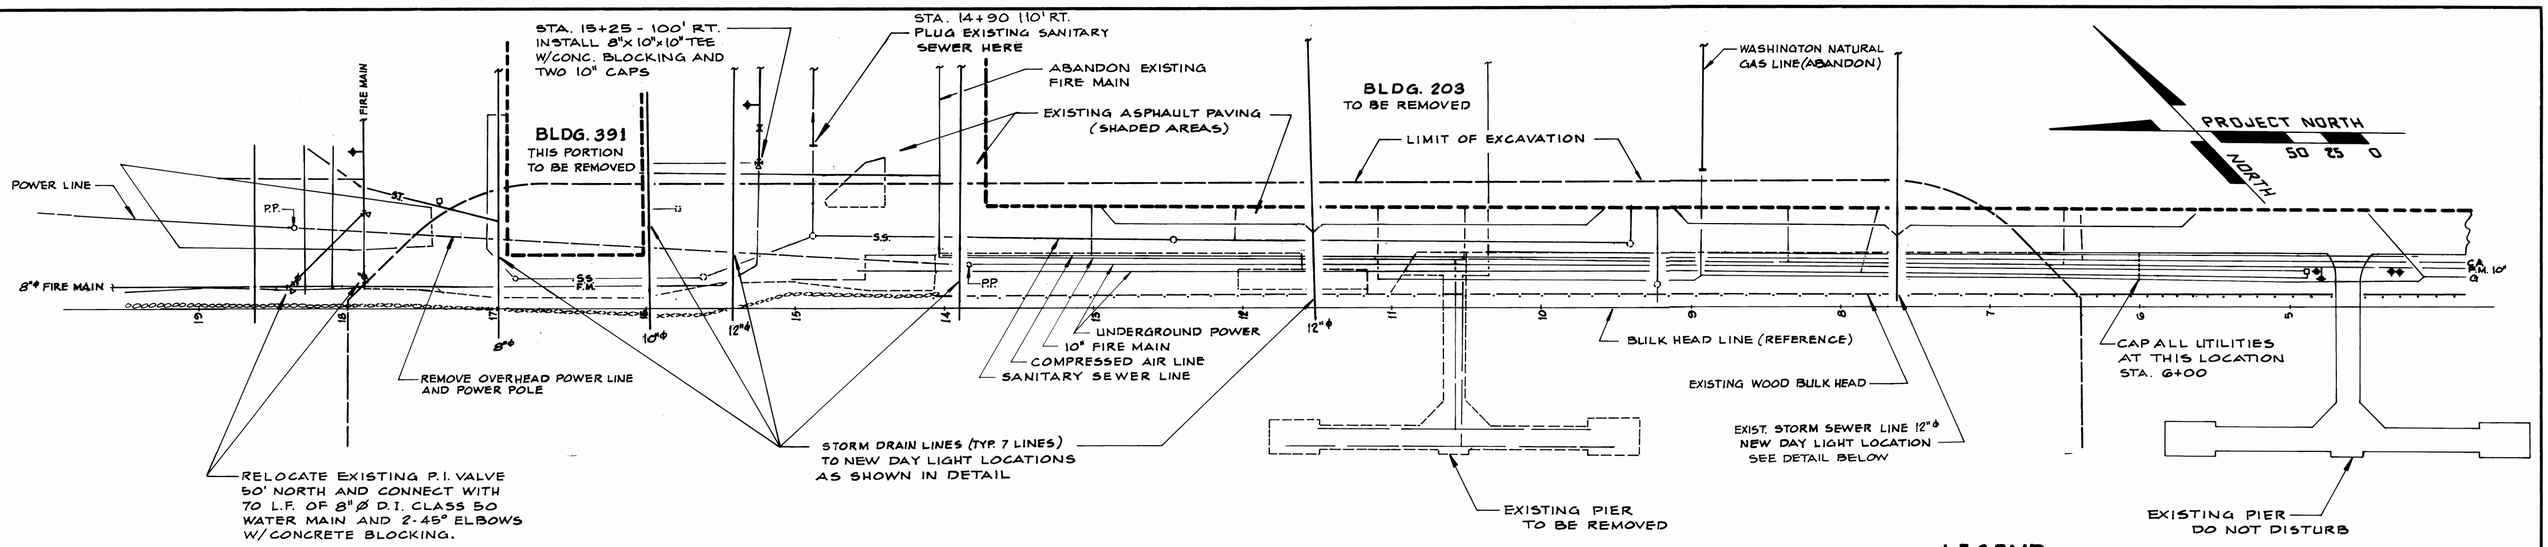

EXISTING UTILITY PLAN

1"=50'

LEGEND

CA - COMPRESSED AIR LINE
FM - FIRE MAIN
G - GAS LINE
SS - SANITARY SEWER LINE
ST - STORM DRAIN LINE
PP - POWER POLE

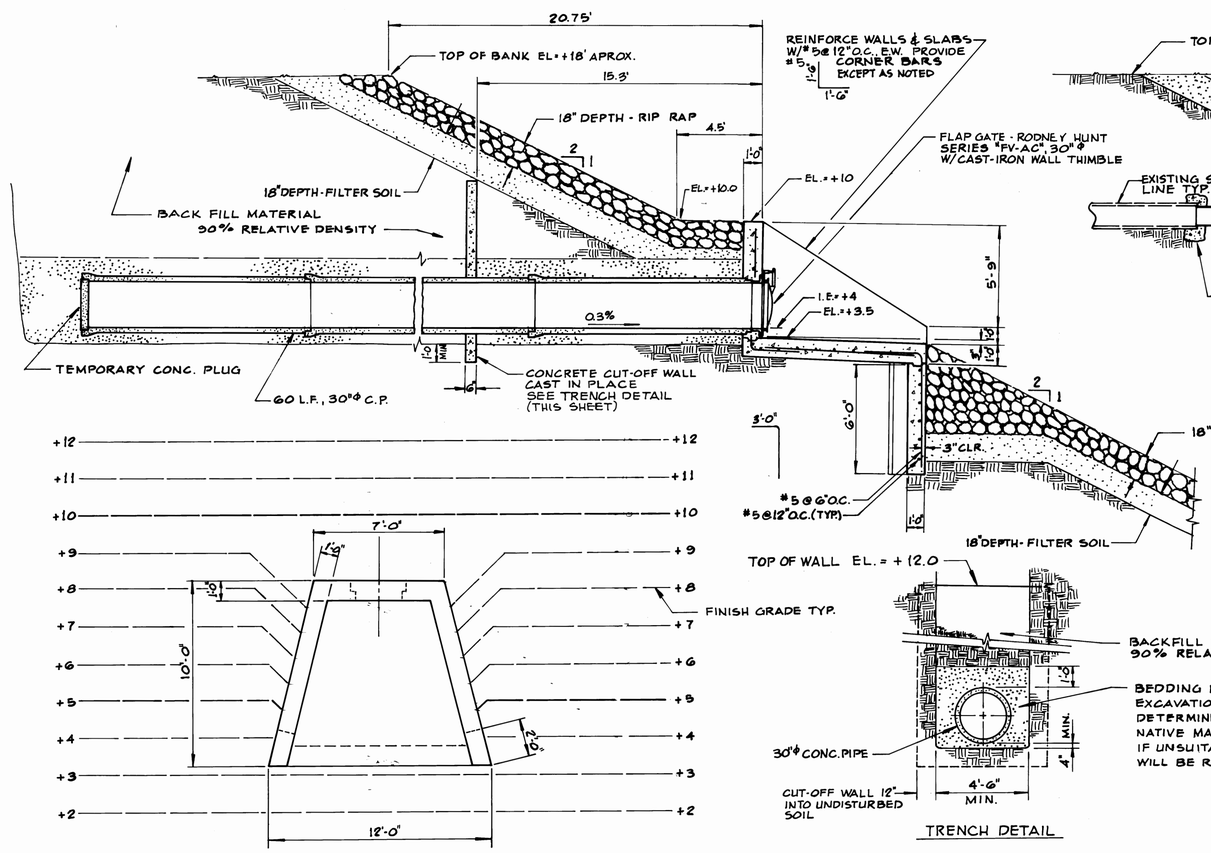

STORM DRAINAGE OUTFALL DETAILS

1/4"=1'-0"

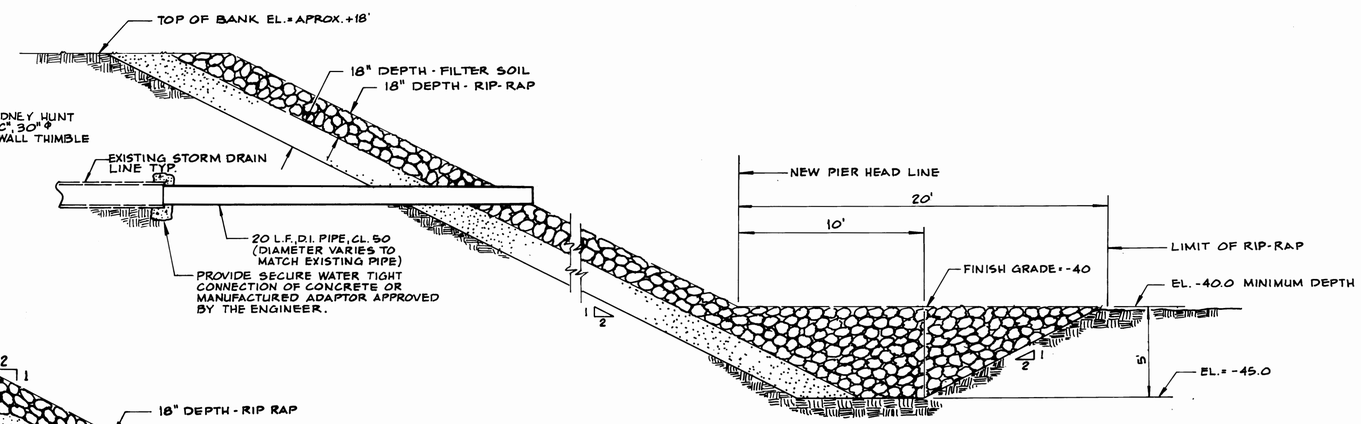

RIP-RAP KEY DETAIL

1/4"=1'-0"

C-3

DRAWN D.A.T. DATE APRIL, 1983	PORT OF TACOMA
CHECKED TWS DATE 8-11-83	UTILITY PLAN AND DETAILS TOTE PIER FACILITY BLAIR WATERWAY - 1983
CHECKED DATE	
CONT. NO.	
FIELD BOOK (S)	SCALE AS NOTED
APPROVED R R MacLeod CHIEF ENGINEER DATE 5/20/83	DRAWING NO. EP 3823-12
	SHEET 4 OF 25

SITTS & HILL ENGINEERS
CIVIL, STRUCTURAL & SURVEYING
2901 SO. 40th TACOMA WA 98409

MARK	REVISION	BY	APP.	DATE

4683