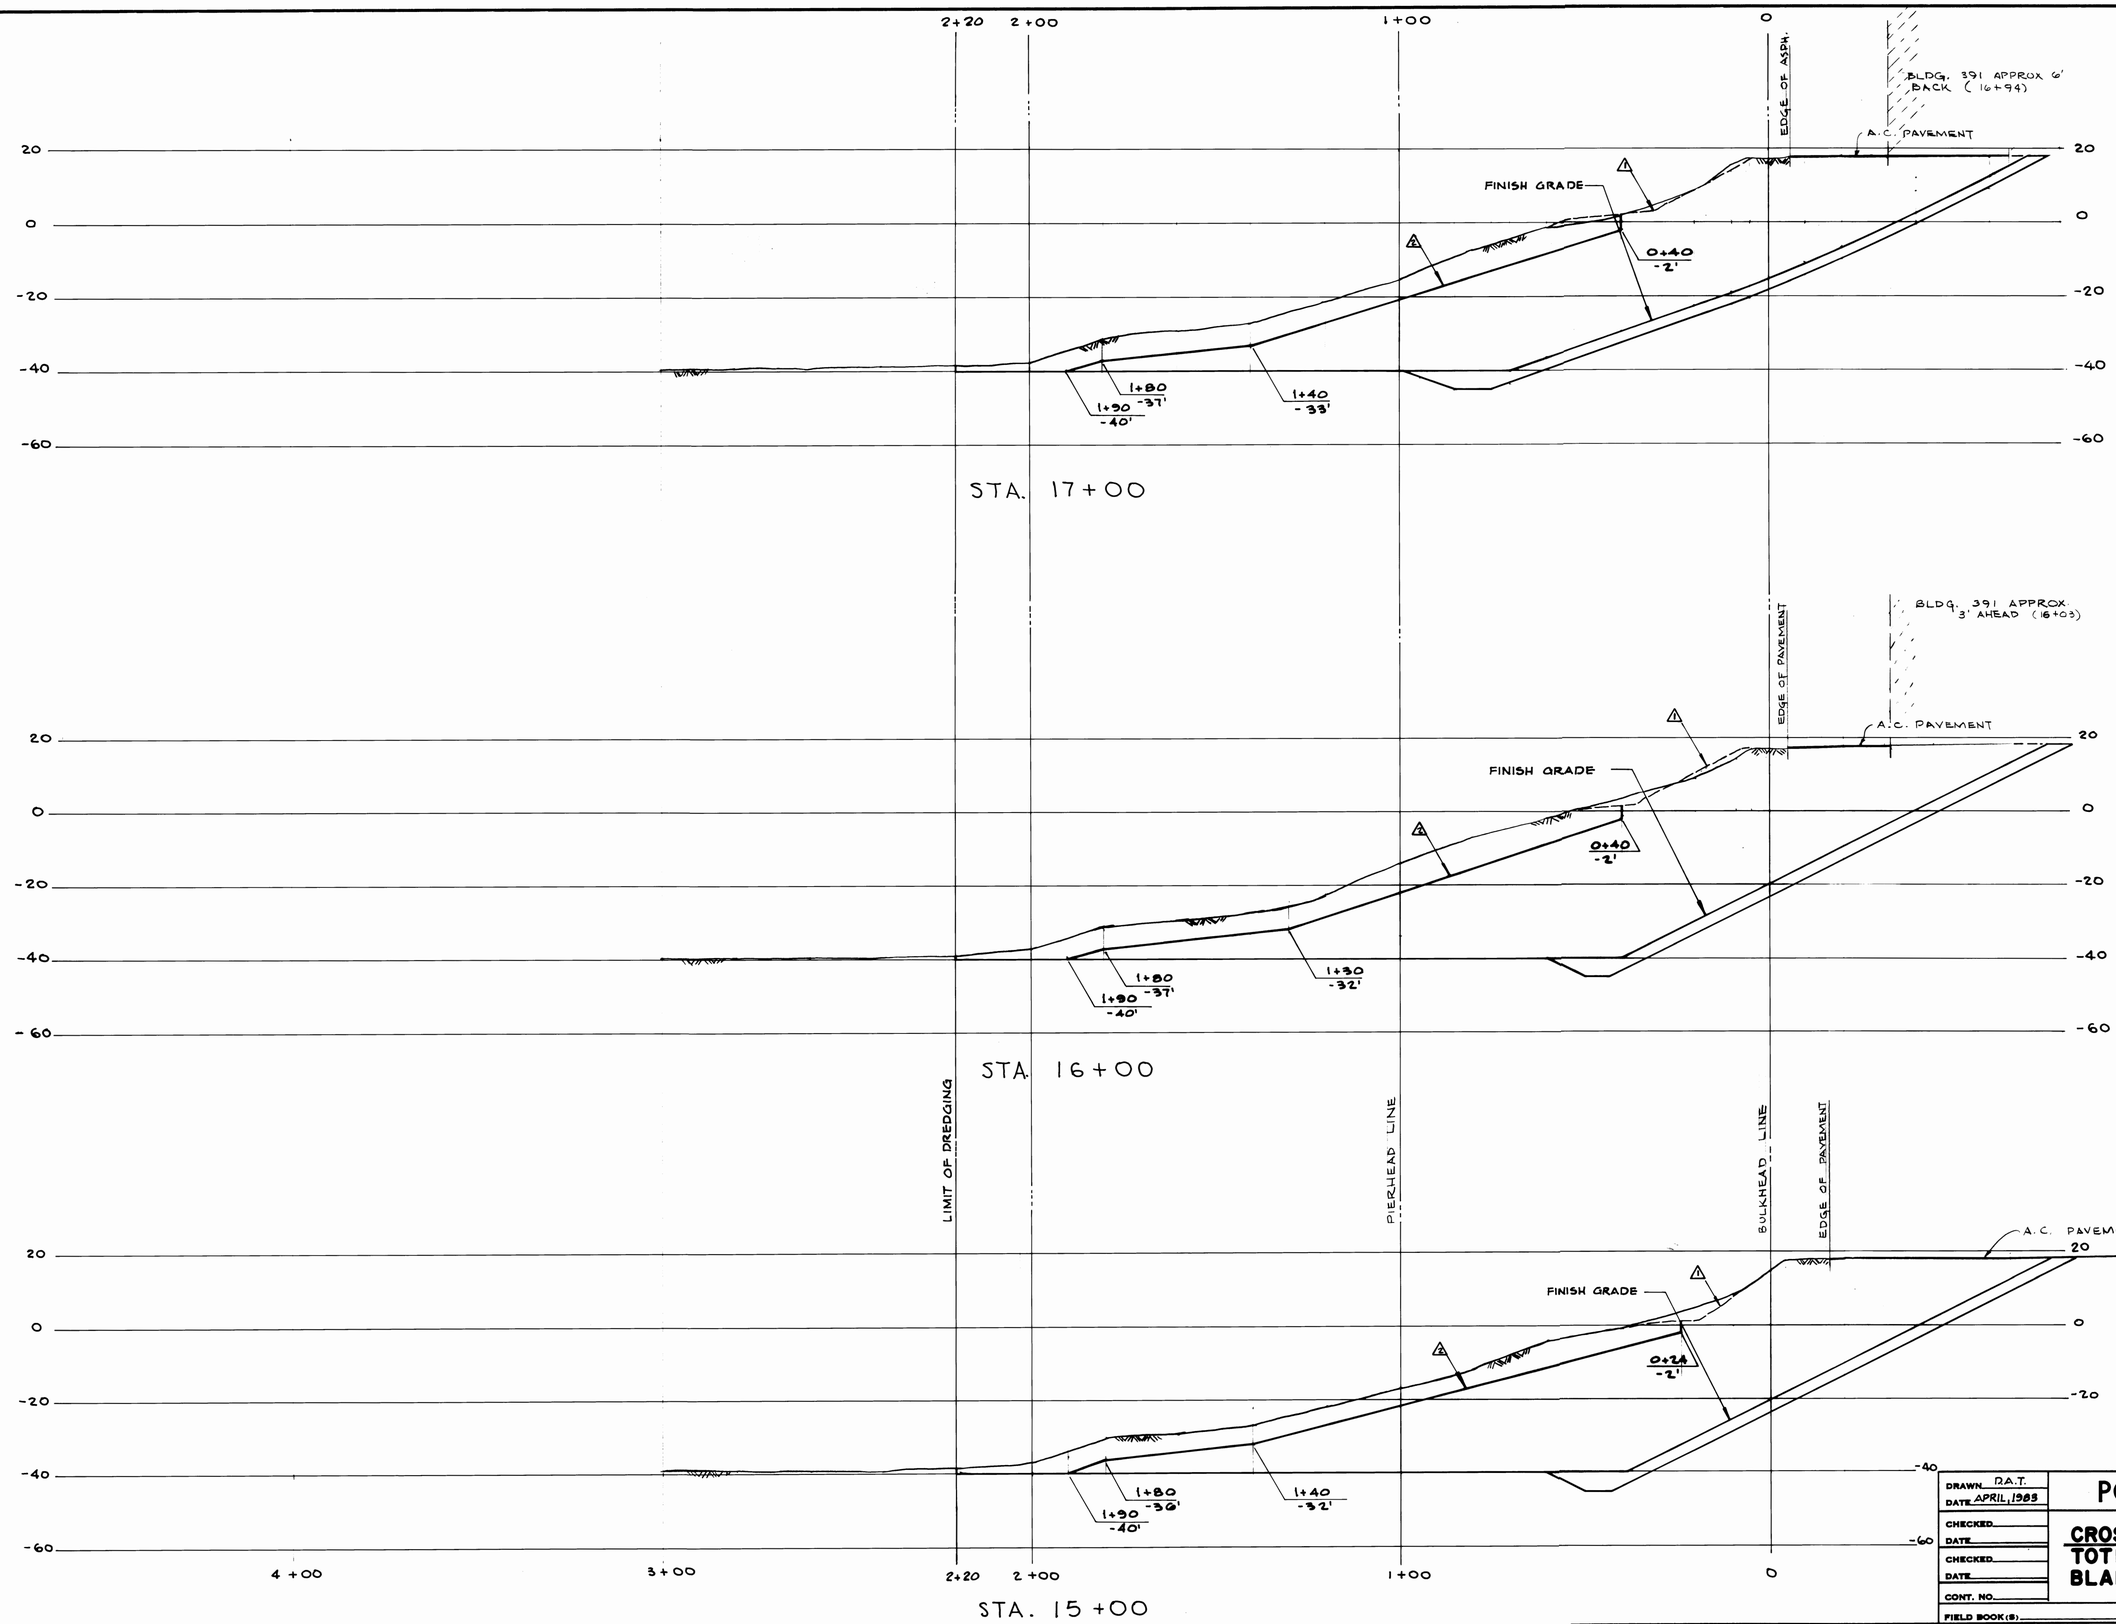

SOUNDED - NOV., 1982

C-7

DRAWN R.A.T. DATE APRIL, 1983	PORT OF TACOMA
CHECKED DATE	CROSS SECTIONS 15+00-17+00
CHECKED DATE	TOTE PIER FACILITY
CONT. NO.	BLAIR WATERWAY - 1983
FIELD BOOK (S)	SCALE 1" = 20' H.&V.
APPROVED R. R. Jacobsen CHIEF ENGINEER 6/20/83 DATE	DRAWING NO. EP 3823-12
	SHEET 8 OF 25

SITTS & HILL ENGINEERS
CIVIL, STRUCTURAL & SURVEYING
2901 SO. 40th TACOMA WA 98409

MARK	REVISION	BY	APP.	DATE
3	UPLAND DISPOSAL BOUNDRY			8-8-83
3	----- SOUNDINGS - JULY 21, 1983			8-4-83

4665